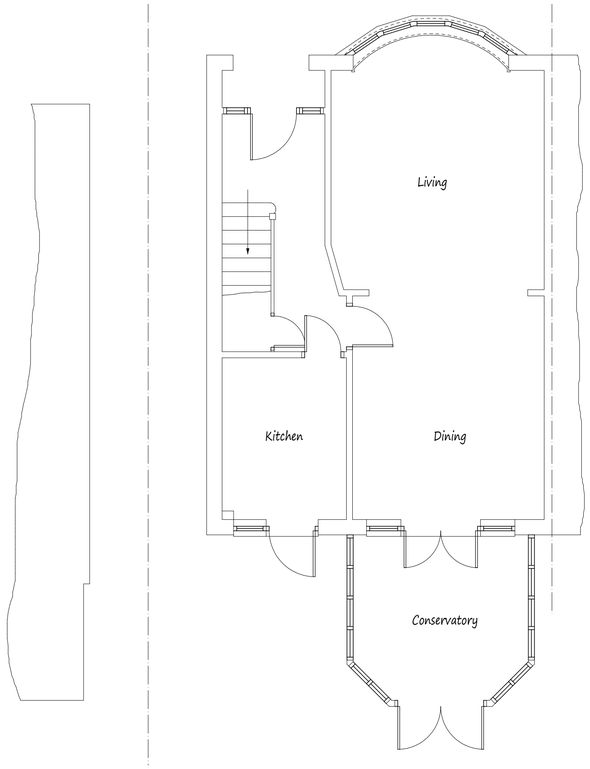

Existing Ground Floor Plan

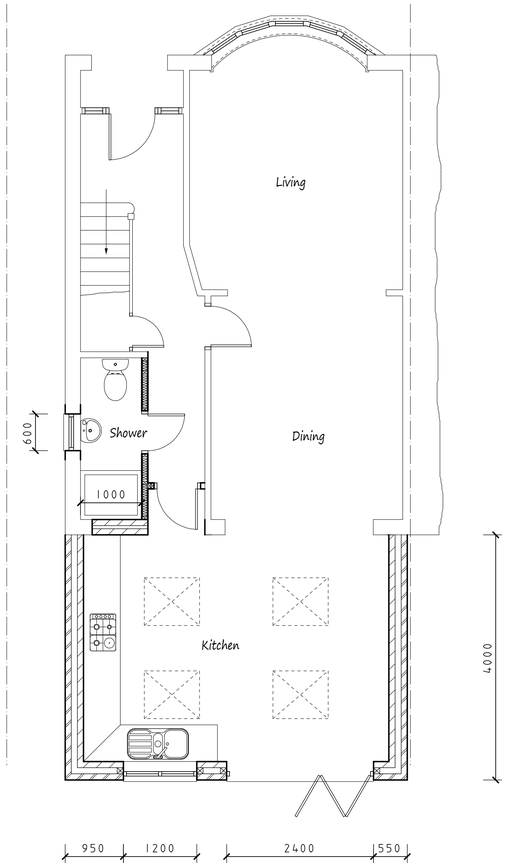

Proposed Ground Floor Plan

Scale Bars

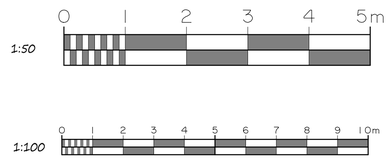

4No roof lights shown dotted.

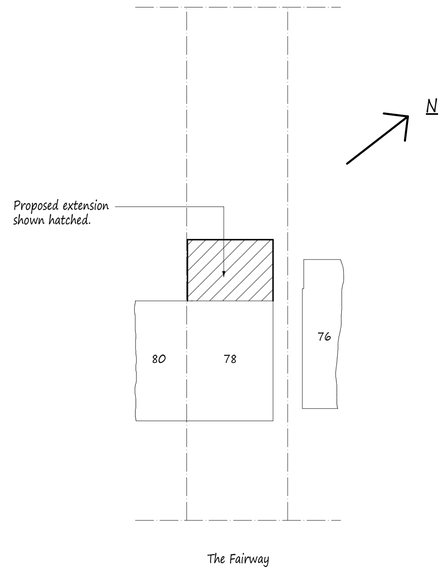

Site Plan scale 1:200

Proposed Elevations - All Materials to Match Existing

Existing Rear Elevation

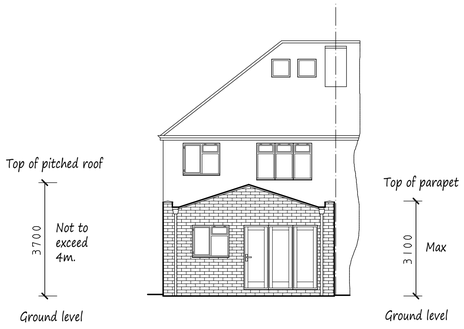

Proposed Rear Elevation

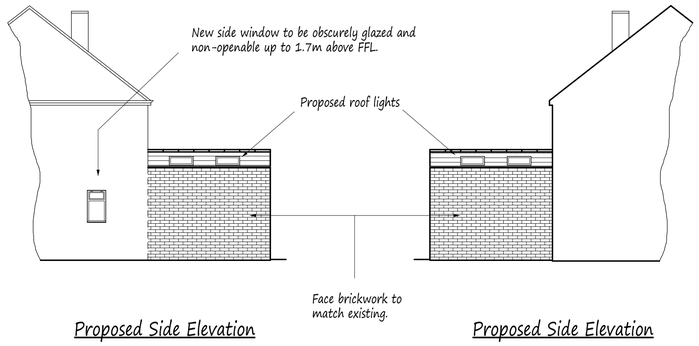

Proposed Side Elevation

Proposed Side Elevation

NOTES:
All dimensions must be checked on site and not scaled from this drawing.

A		
	Date	Revisions

Copyright

Pottle & Co Ltd.
Building Design &
Management Services

Suite A
128 Manor Way
Ruislip
Middlesex
HA4 8HR

Tel: 01895 622800
www.pottle.uk.com

Client
Anne Hutchins

Job Title
78 The Fairway
Northolt
Middlesex

Drawing Title
Proposed Single Storey Rear Extension.

Scale
1:50. 100. 200

Date	Drawn by
May 2021	MDP

Drg No.
4569/01