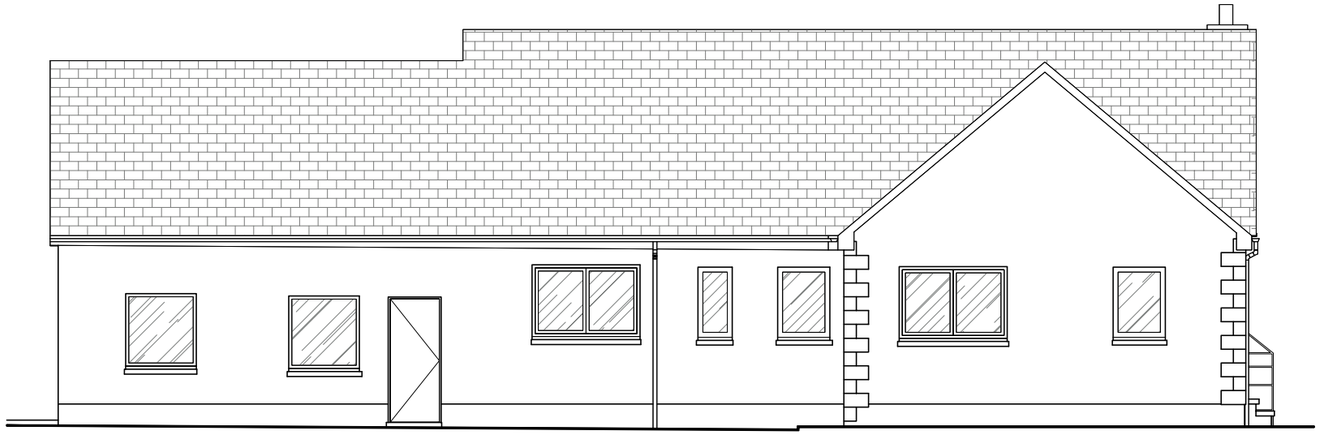

NORTH ELEVATION

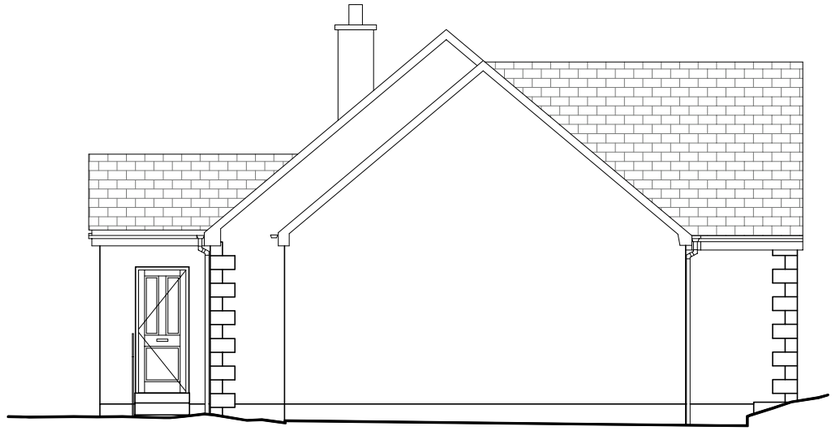

EAST ELEVATION

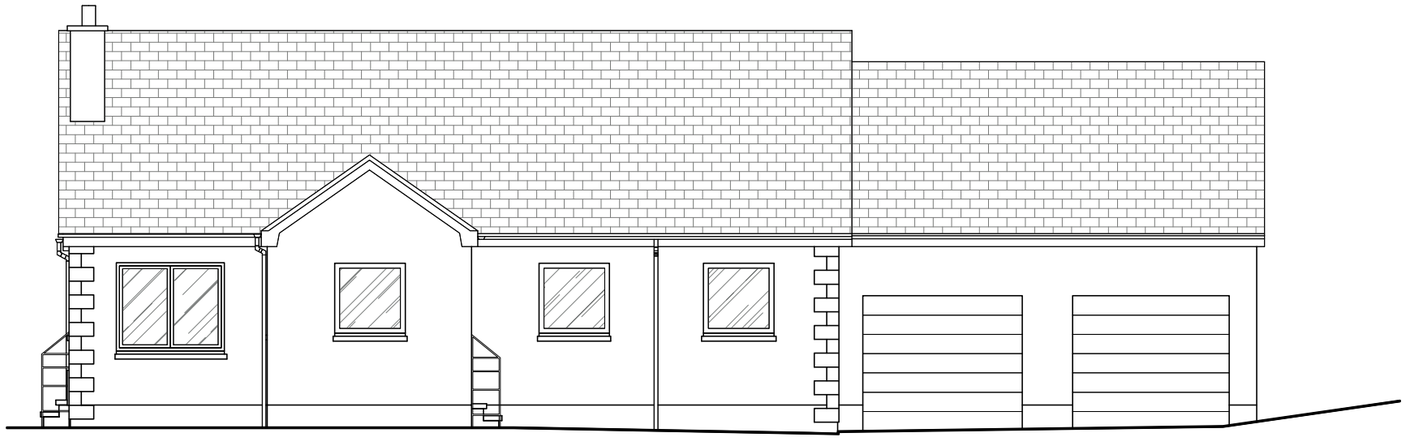

SOUTH ELEVATION

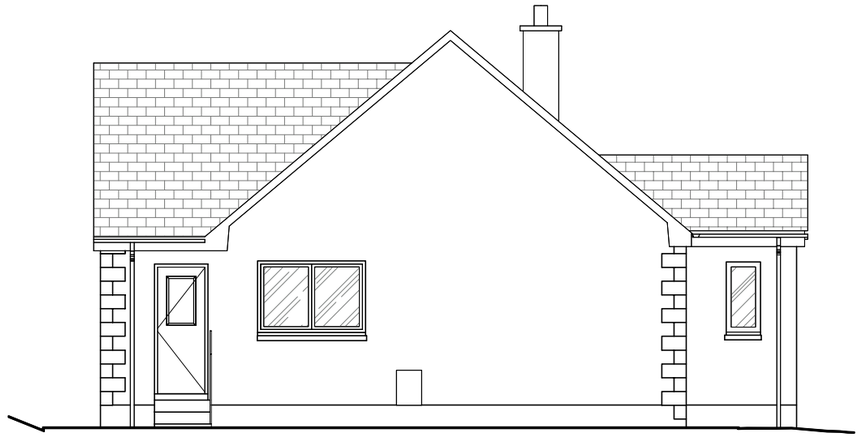

WEST ELEVATION

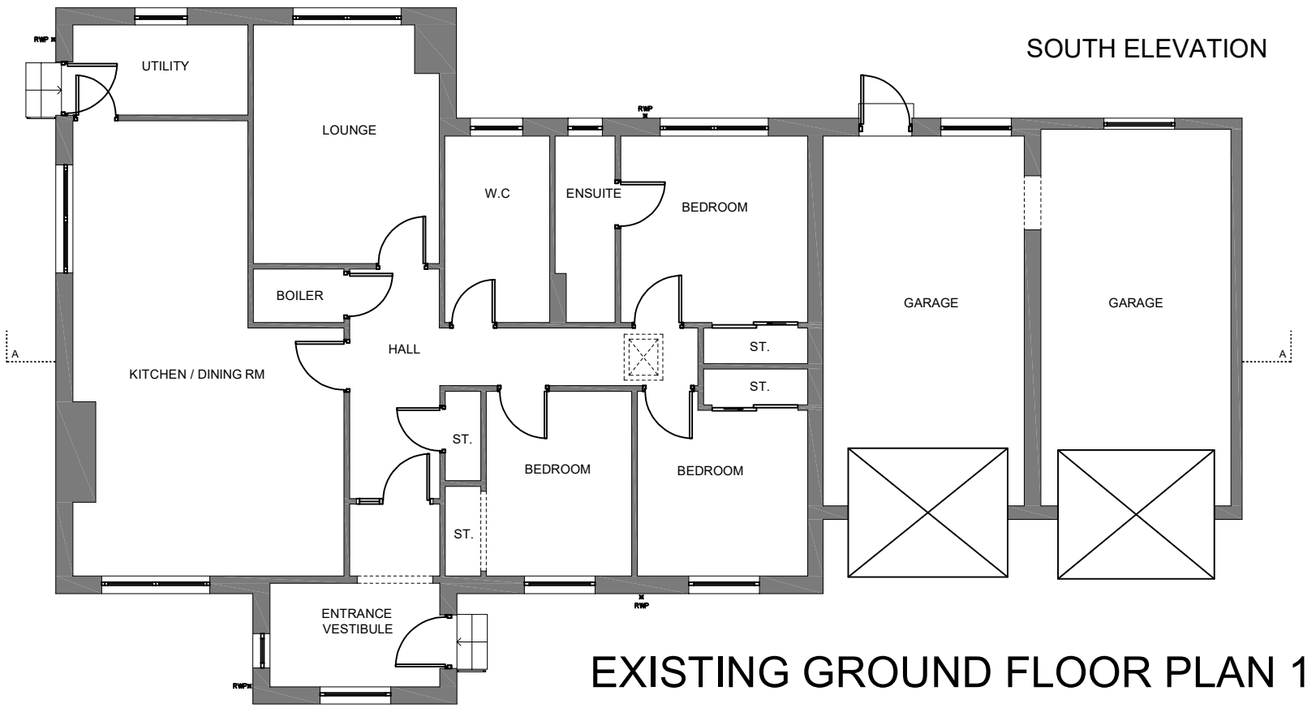

EXISTING GROUND FLOOR PLAN 1:100 @ A3

REV.	DATE	DESCRIPTION

CLIENT : MR & MRS MILNE

PROJECT : EXTENSION & INTERNAL ALTERATIONS
CAIRNLEA, ALFORD

TITLE : EXISTING FLOOR PLANS & ELEVATIONS

KATRINA DENHOLM
ARCHITECT

ORIG. SIZE: A3	DRAWING No. :	SHEET No. :	REV :
SCALE: –	KHD-A1227-P-01-002	1 of 1	