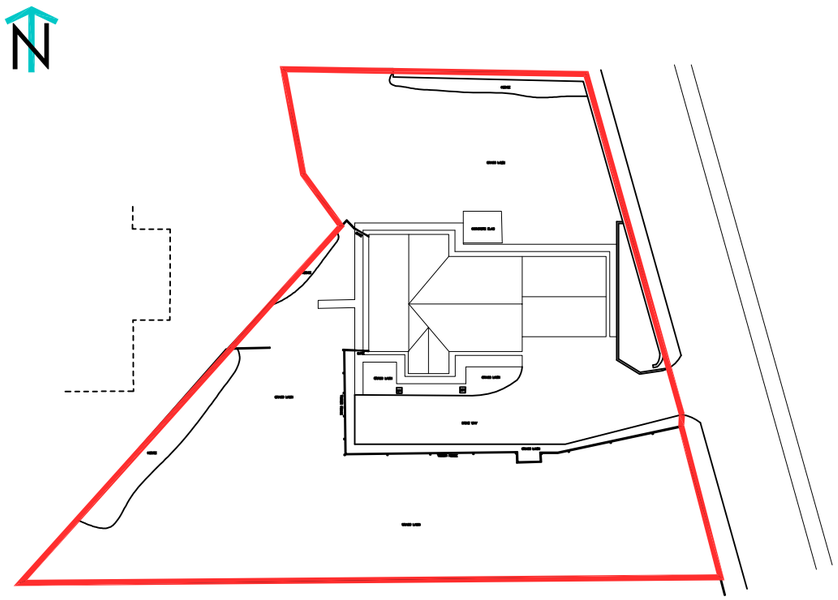

EXISTING SITE PLAN
1:500 @ A3

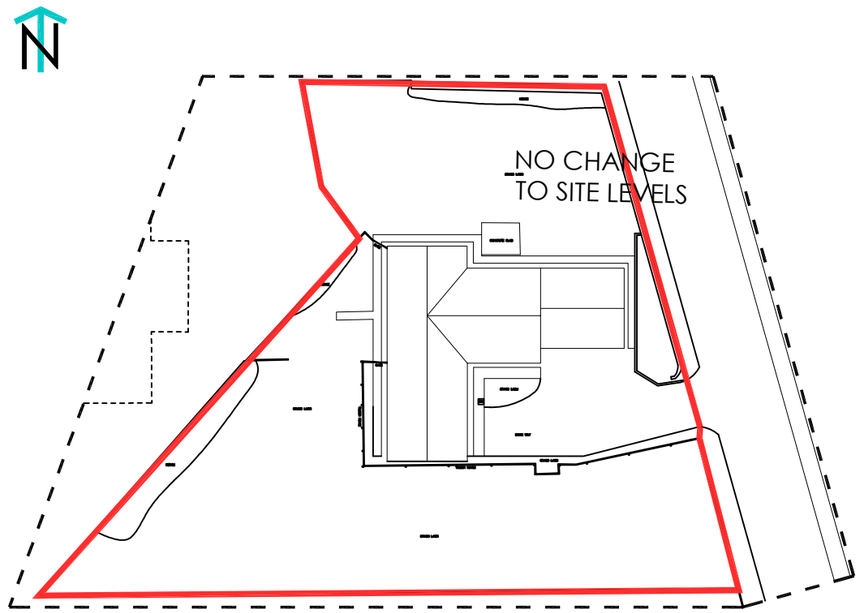

PROPOSED SITE PLAN
1:500 @ A3

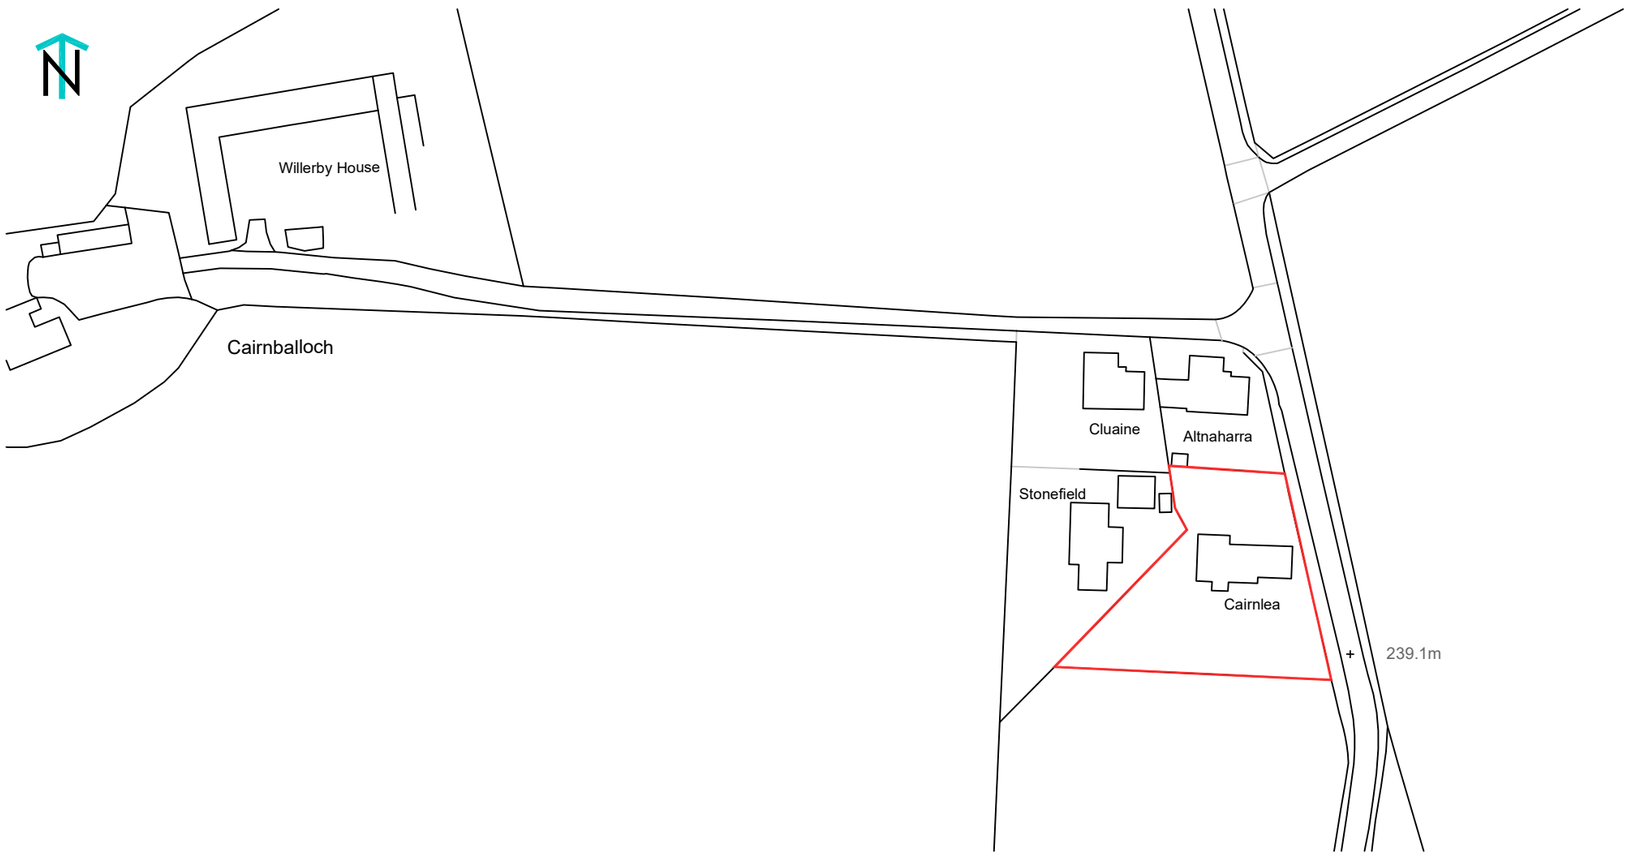

LOCATION PLAN
1:1250 @ A3

REV.	DATE	DESCRIPTION

CLIENT : MR & MRS MILNE

PROJECT : EXTENSION & INTERNAL ALTERATIONS
CAIRNLEA, ALFORD

TITLE : LOCATION & SITE PLANS

KATRINA DENHOLM
ARCHITECT

ORIG. SIZE:	DRAWING No. :	SHEET No. :	REV :
A3	KHD-A1227-P-01-001	1 of 1	
SCALE: –			