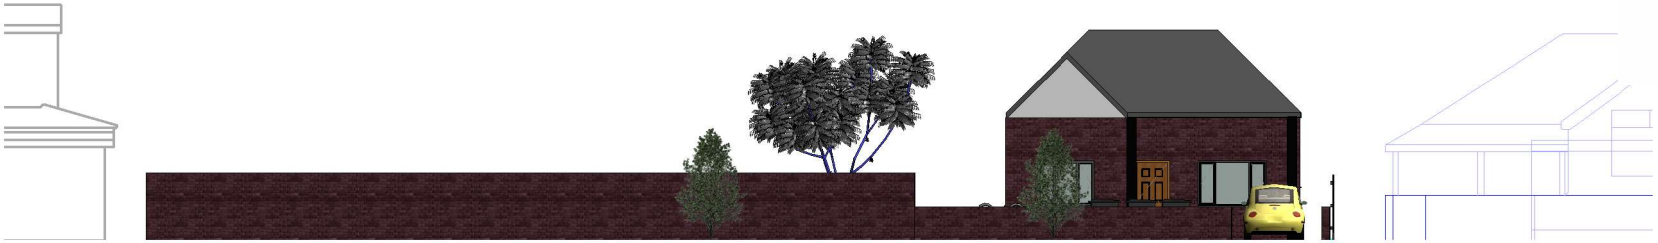

Street view

1 : 200

NO.	DESCRIPTION	DATE

51 Canterbury Avenue

STREET VIEW

DRAWING NO	A4 2032
DRAWN BY:	TIMI ANIBABA
CHECKED BY:	TIMI ANIBABA
SCALE: 1 : 200	DATE: 02/01/21