Yellow.

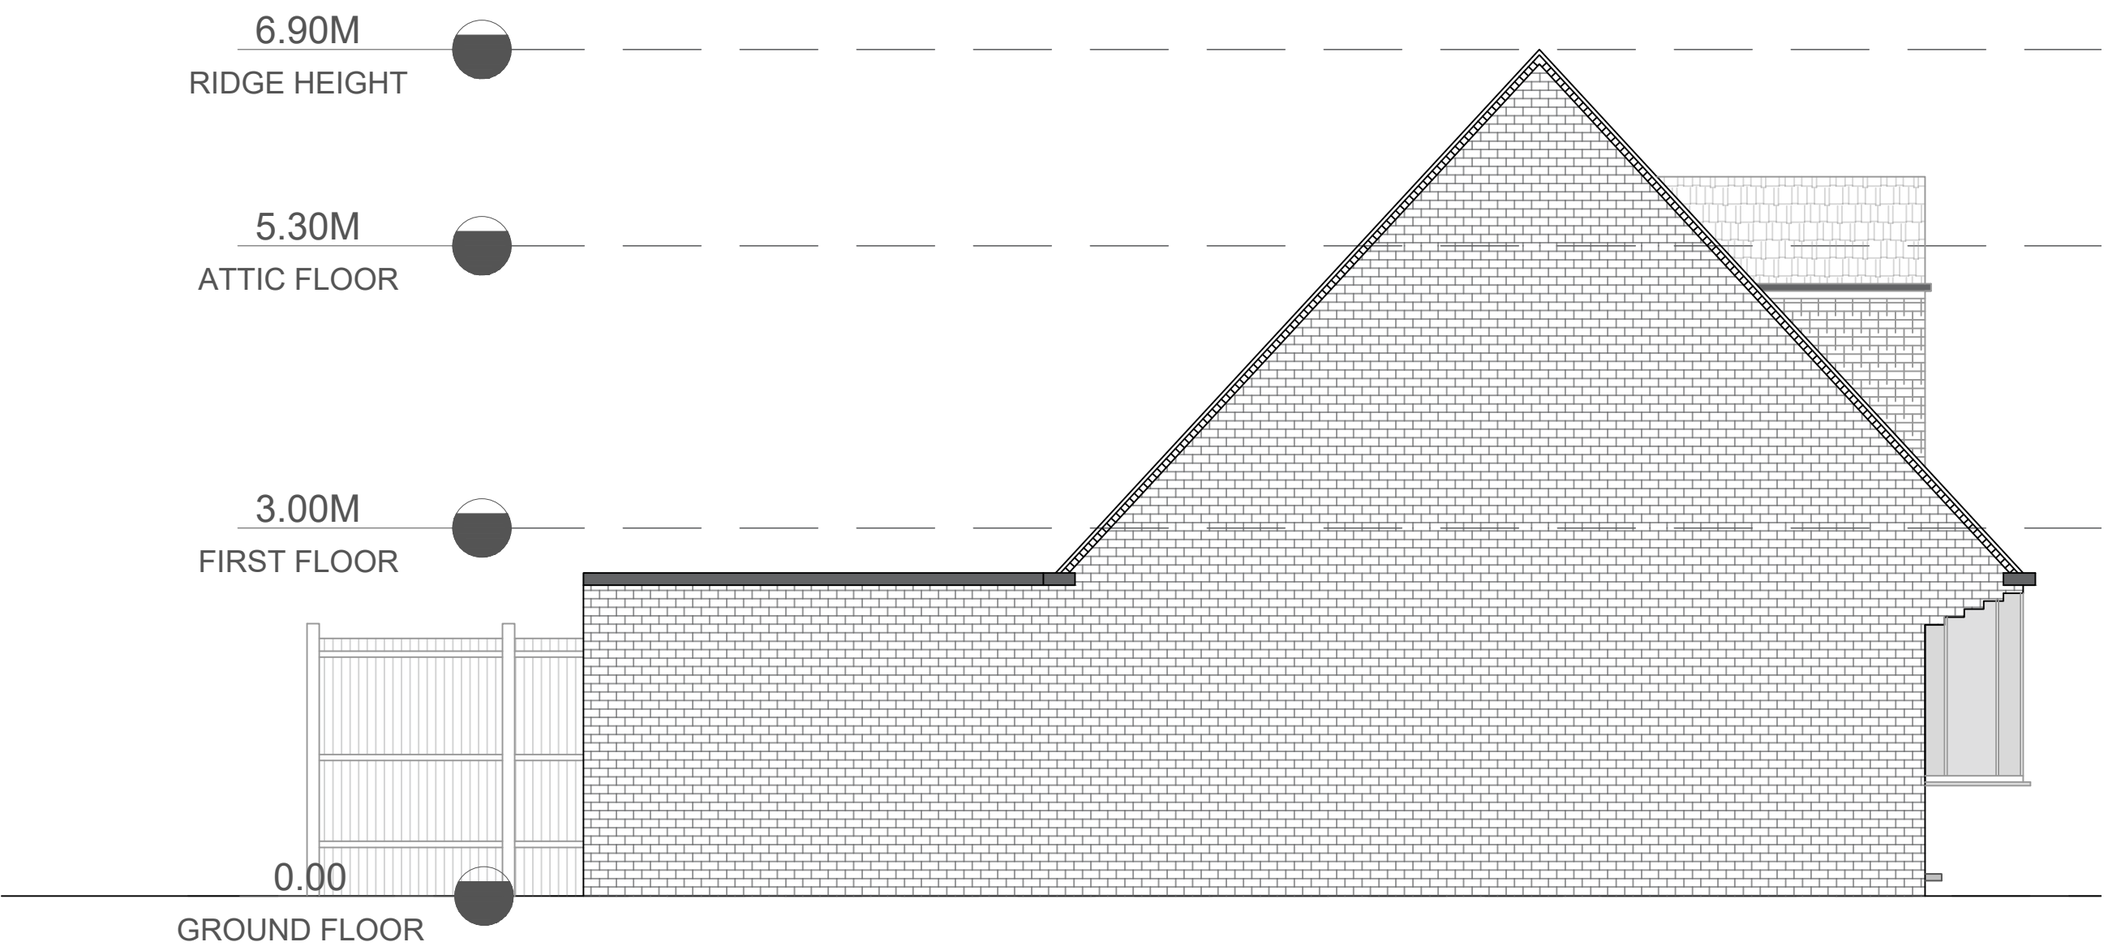

NOTES

NO	DATE	REVISIONS

VALID FOR CONSTRUCTION IF STAMPED AND SIGNED BY ARCHITECT

PROJECT STAGE: CIL CERTIFICATE

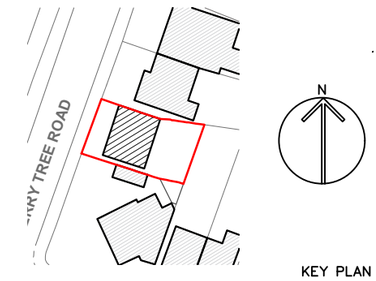

KEY PLAN

PROJECT

6a Cherry Tree Road
Watford,
WD24 6SB, UK

DRAWING TITLE

PROPOSED LEFT SIDE ELEVATION

1:50 @ A3	SCALE
11-JUNE-2021	DATE
AA	DRAWN
NV	CHECKED
341	PROJECT NO
	REV NO
	DWG NO
	18

1:50

0 1 2 3 4 5