Fence and Gate Design
Address:
Fairways
Drayton Lane
Drayton Bassett
Tamworth
B783TS
Date:12/03/2021
Date Revised:
Drawn: Z.L
Scale: 1:50 @A1

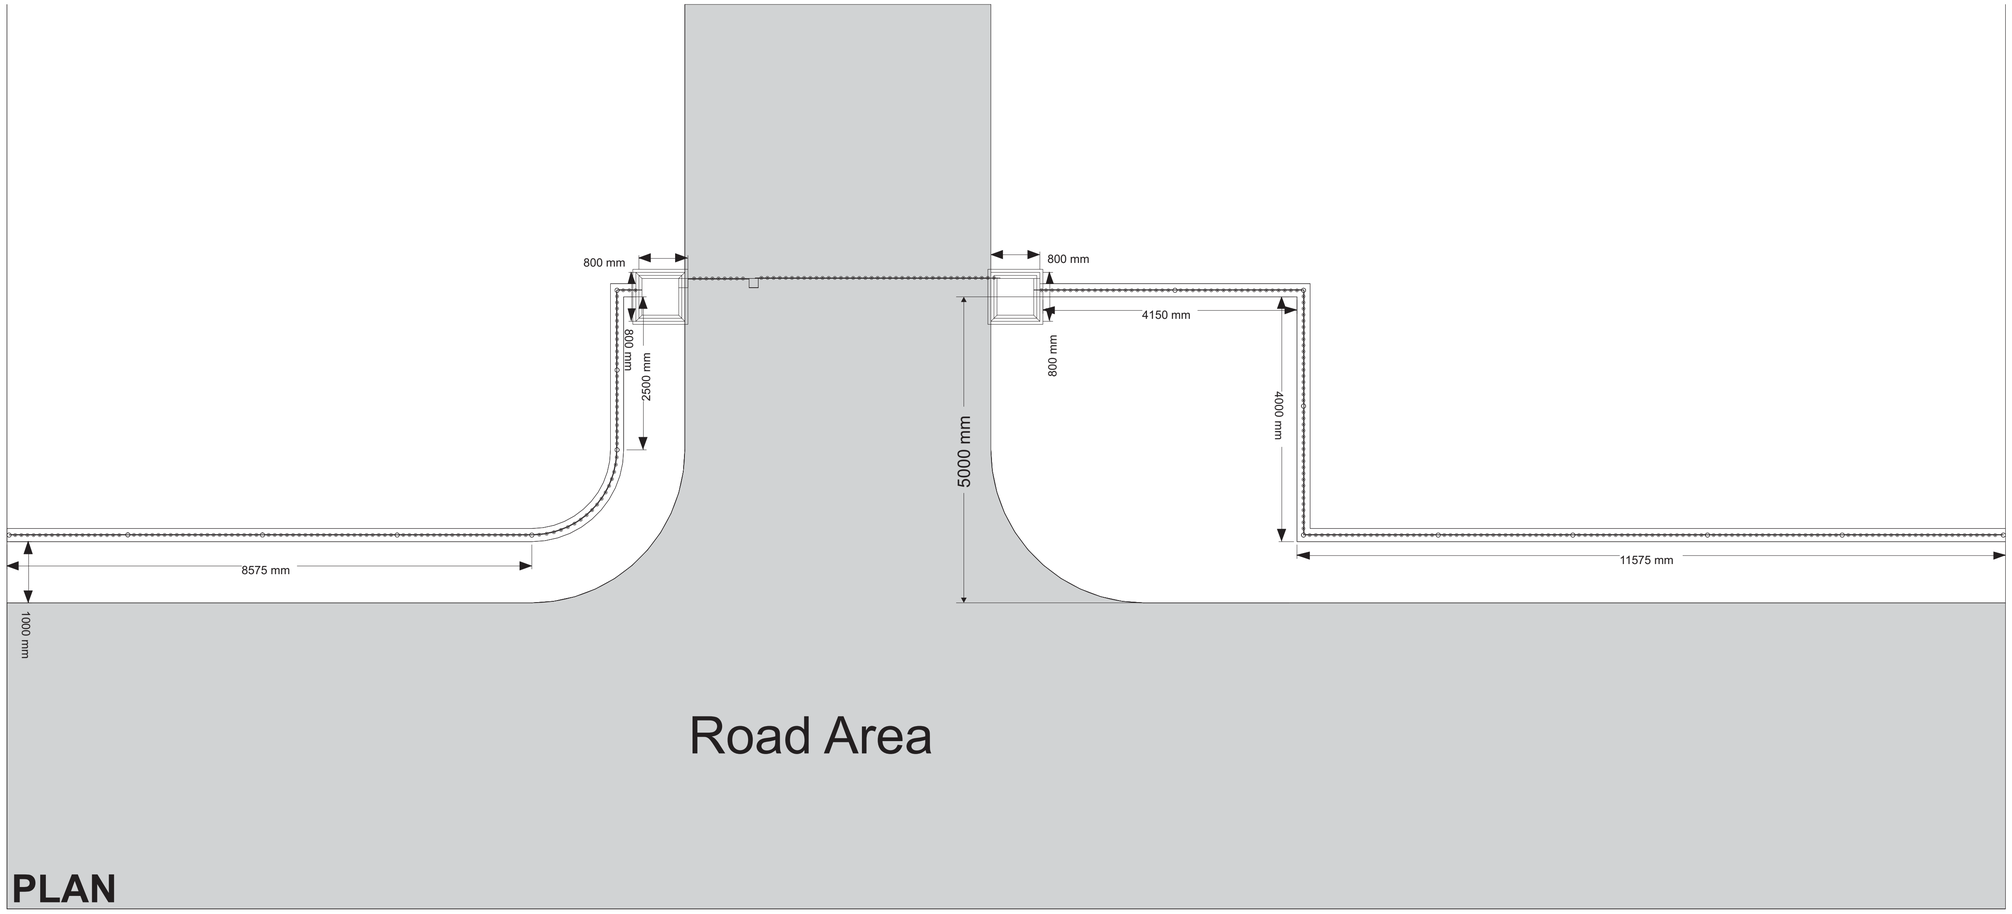

PLAN

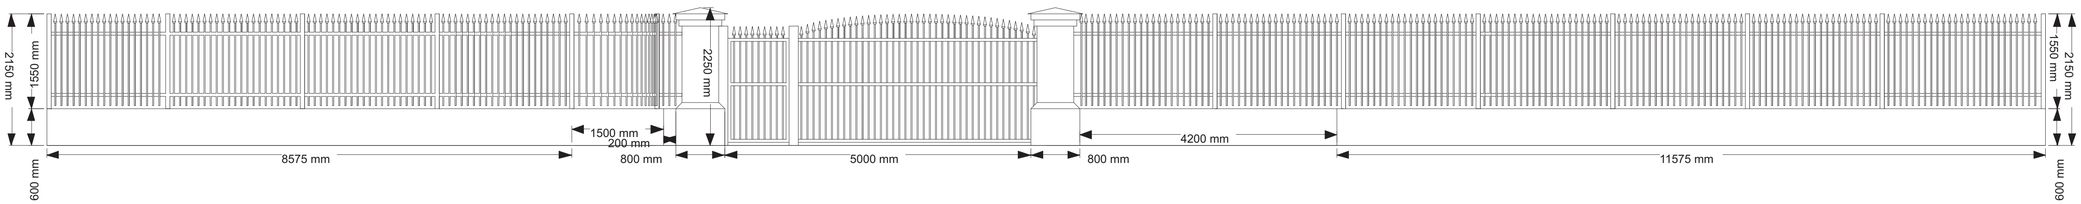

FRONT SIDE ELEVATION

Site Plan