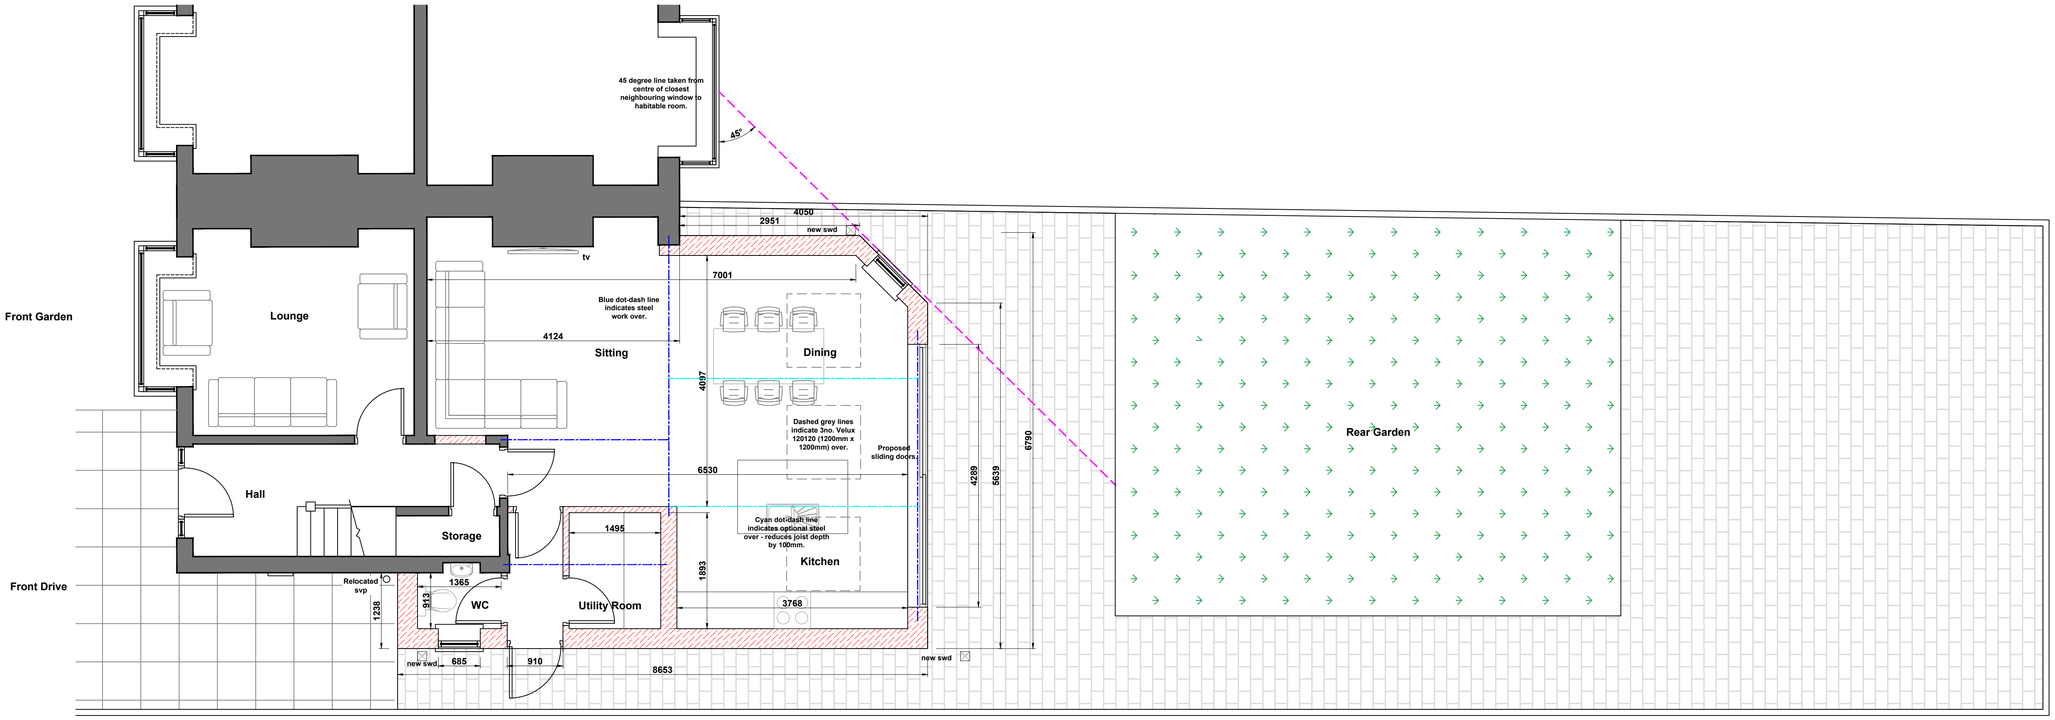

GROUND FLOOR PLAN
(as proposed)

Neighbouring Garage

Revisions

No.	Revision/Issue	Date:
P0	Client Proposal.	09.06.21

Project Details:

Proposed single storey side / rear extension & demolition of existing garage.

14 Aldersgate Road, Stockport SK2 6DE

For: Mr & Mrs Baldwin

Status: As Proposed	**Sheet No:** Planning Drawings 090621-003-P0
Date: June 2021	
Scale: 1:50 Plan @ A1	**Drawn By:** KM