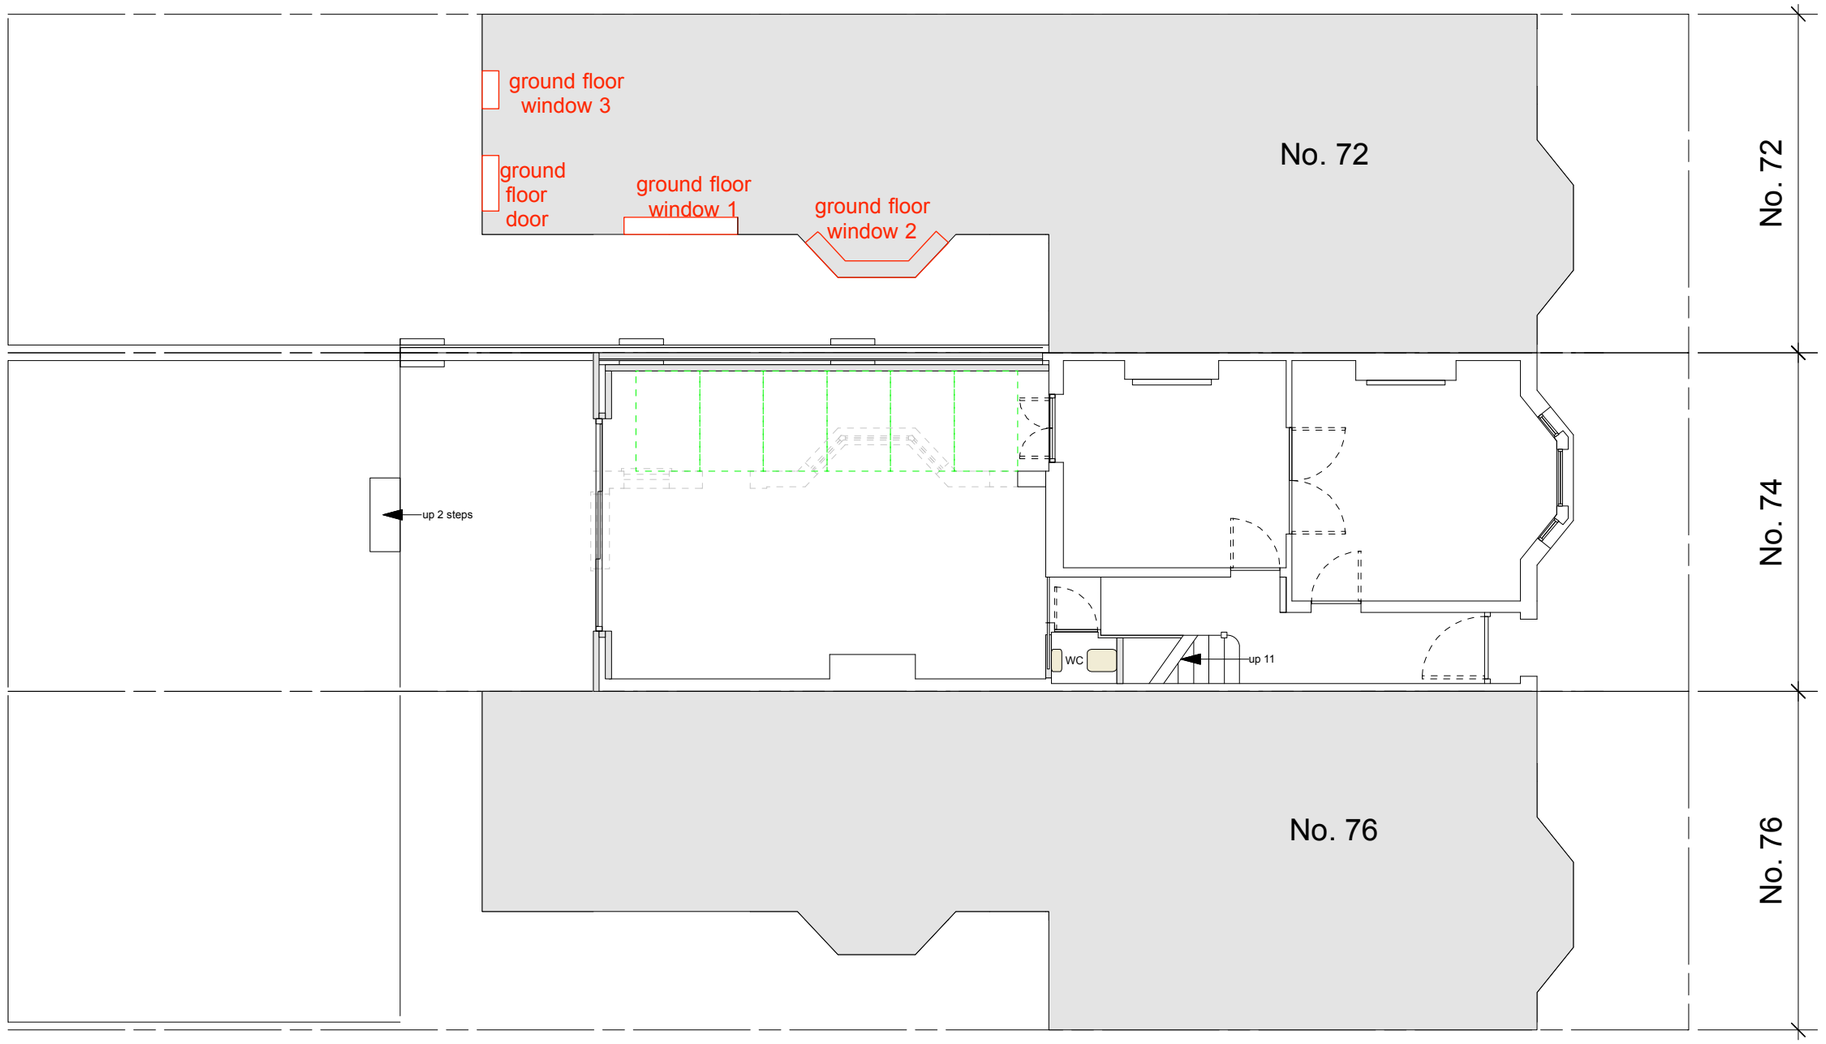

PROPOSED SITE PLAN 1:100@A3 - showing adjacent neighbours

0 10m

All dimensions to be checked on site by other Consultants, Contractors and / or sub Contractors ahead of Contract works.
Any errors or omissions must be reported to the Client.

CONTENT

96 Wood Vale, London, SE23 3ED
Tel: 07920 015922

Becky & Mark Pattenden	PROPOSED	1:100 @A3			
74 Ivydale Road	DWG NUMBER: GA007				