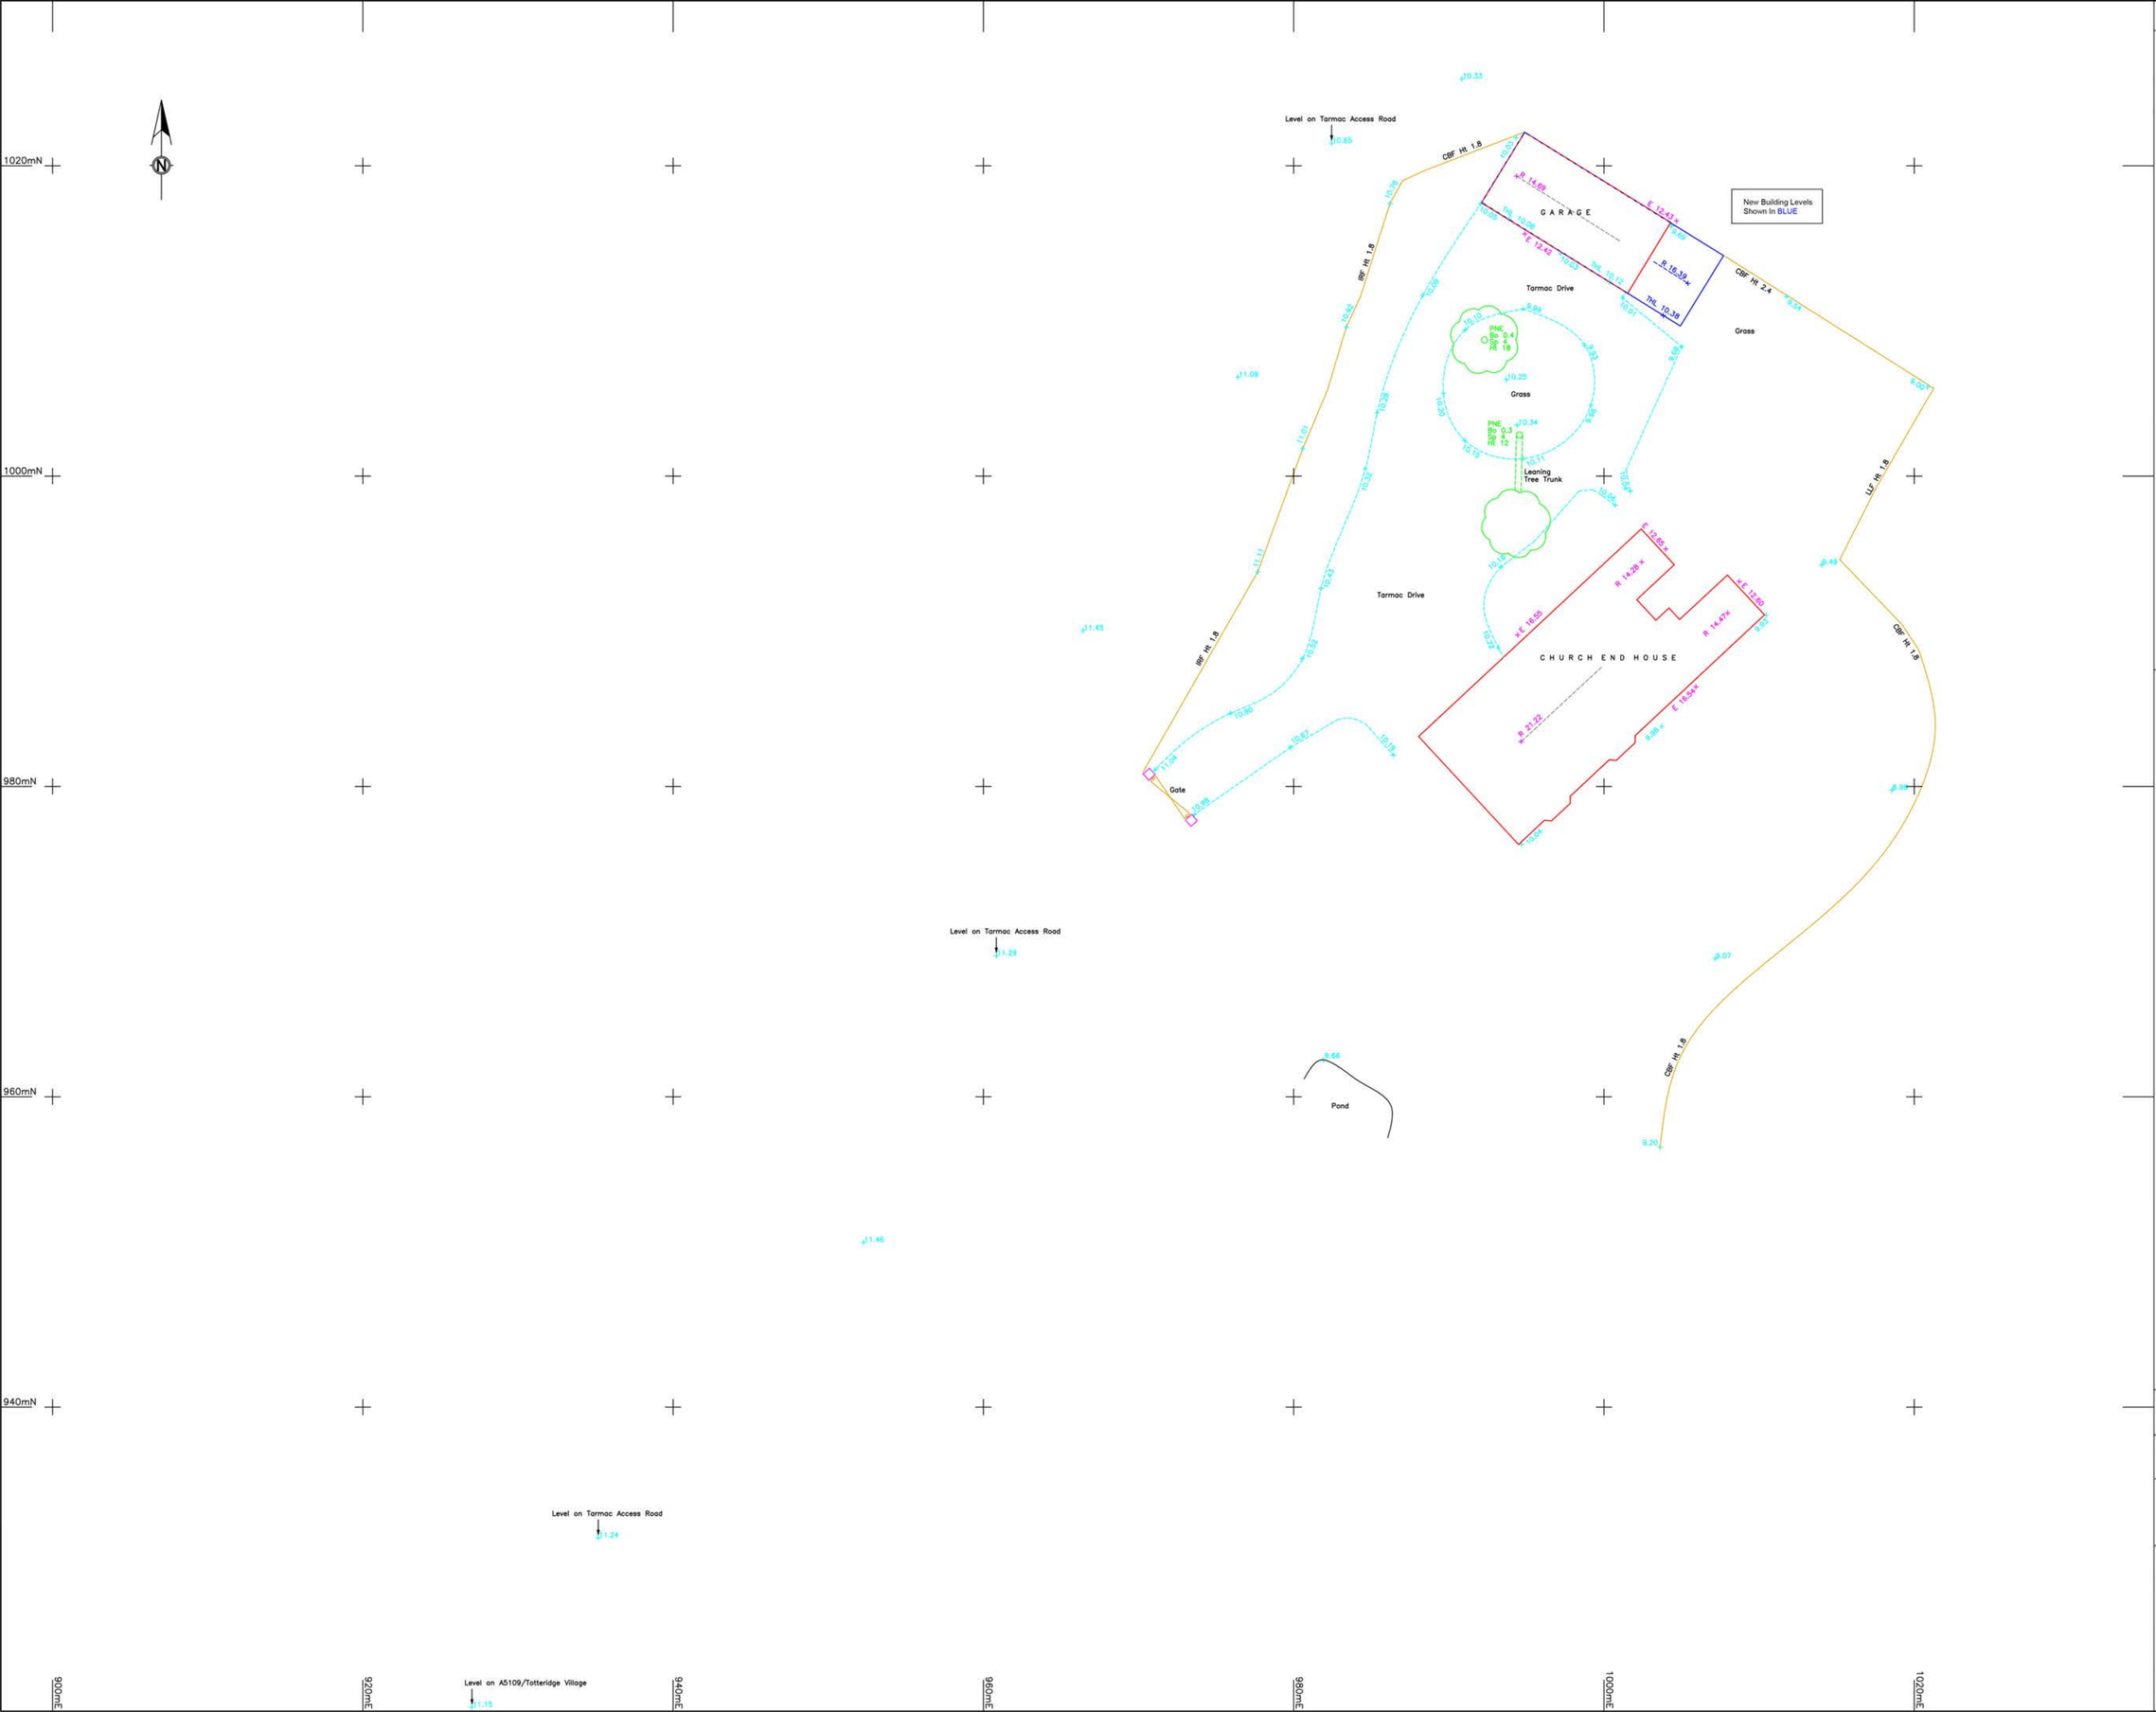

LEGEND

ALD	Alder
ASH	Ash
BCH	Beech
CED	Cedar
CHY	Cherry
CYP	Cypress
ELM	Elm
FIR	Fir
FRT	Fruit
HAW	Hawthorn
HZL	Hazel
HLY	Holly
HCH	Horse Chestnut
LAR	Larch
LRL	Laurel
LIM	Lime
LOC	Locust
LPN	London Plane
MPL	Maple
OAK	Oak
PNE	Pine
POP	Poplar
PNS	Prunus
RDN	Rhododendron
RWN	Rowan
SIB	Silver Birch
SOR	Sorbus
SCH	Sweet Chestnut
SYC	Sycamore
WNT	Walnut
WLW	Willow
SPU	Species Unknown
FH	Fire Hydrant
FS	Flag Staff
FB	Flowerbed
BS	Bus Stop
FP	Footpath
LP	Lamp Post
LB	Letter Box
NP	Name Plate
NB	Notice Board
CAM	Camera Post
OHC	Overhead Cable
P	Post
RWP	Rain Water Pipe
RFB	Raised Flower Bed
RS	Road Sign
SMP	Service Marker Post
SC	Stop Cock
SV	Stop Valve
SVG	Stop Valve Gas
GCB	Gas Control Box
TP	Telegraph Pole
TL	Traffic Lights
BWF	Barbed Wire Fence
CIF	Corrugated Iron Fence

Buried Utility Linetypes

Buried Coms	COMS
Buried Electricity	ELEC
Buried Gas	GAS
Buried Water	W

CBF	Close Board Fence
CLF	Chain Link Fence
CPF	Chestnut Paling Fence
IRF	Iron Railing Fence
LLF	Larch Lap Fence
MISC F	Miscellaneous Fence
PKF	Picket Fence
PCF	Post & Chain Fence
PRF	Post & Rail Fence
PWF	Post & Wire Fence
SWF	Stock Wire Fence
WMF	Wire Mesh Fence
CRB	Crash Barrier
HDL	Handrail
TLS	Trellis
RWALL	Retaining Wall
FL	Floor Level
BL	Bed Level
OL	Outfall Level
THL	Threshold Level
ABL	Air Brick Level
WL	Water Level
E	Eave Level
R	Ridge Level
FRL	Flat Roof Level
PAR	Parapet Level
G	Gully
GP	Gully Pot
DRC	Drainage Channel
RE	Rodding Eye
SVP	Soil Vent Pipe
KO	Kerb Outlet
Conc	Concrete
PS	Paving Slabs
BP	Brick Paving
Tac	Tactile Paving
Tar	Tarmac
B	Bollard
BB	Belisha Beacon
BT	British Telecom
BTIC	British Telecom Inspection Cover
CATV	Cable Television Inspection Cover
ER	Earthing Rod
ECB	Electricity Control Box
ES	Electricity Supply

Manholes

IC	Inspection Cover
FW	Foul Water
SW	Surface Water
UTL	Unable to Lift
OBS	Obstructed
CL	Cover Level
IL	Invert Level

150 / 100
Main Pipe Diameter / Incoming Pipe(s) Diameter

Trees

FRT/2	Species/No of Boles
Sp	Spread
Bo	Bole Size
Ht	Tree Height

Northpoint and Grid
The northpoint is indicative only and the survey grid is based on arbitrary coordinates.

Levels
Levels are related to a temporary benchmark height 10.00 m situated at station 1, 1000mE, 1000mN.

3DMap Surveys Ltd
Web: 3dmapsurveys.co.uk
Email: sales@3dmapsurveys.co.uk
Phone: 02380 485 968

Client	Mr Edwards Fujiyahi
Location	Church End House, 44 Totteridge Village, Whetstone, London, N20 8PR
Type of Survey	Site Survey
Plotted Scale	1:200@A1
Date	April 2021
Ref No	21H323
QA Checked	MP
Revision	
Drawing No	1 of 1