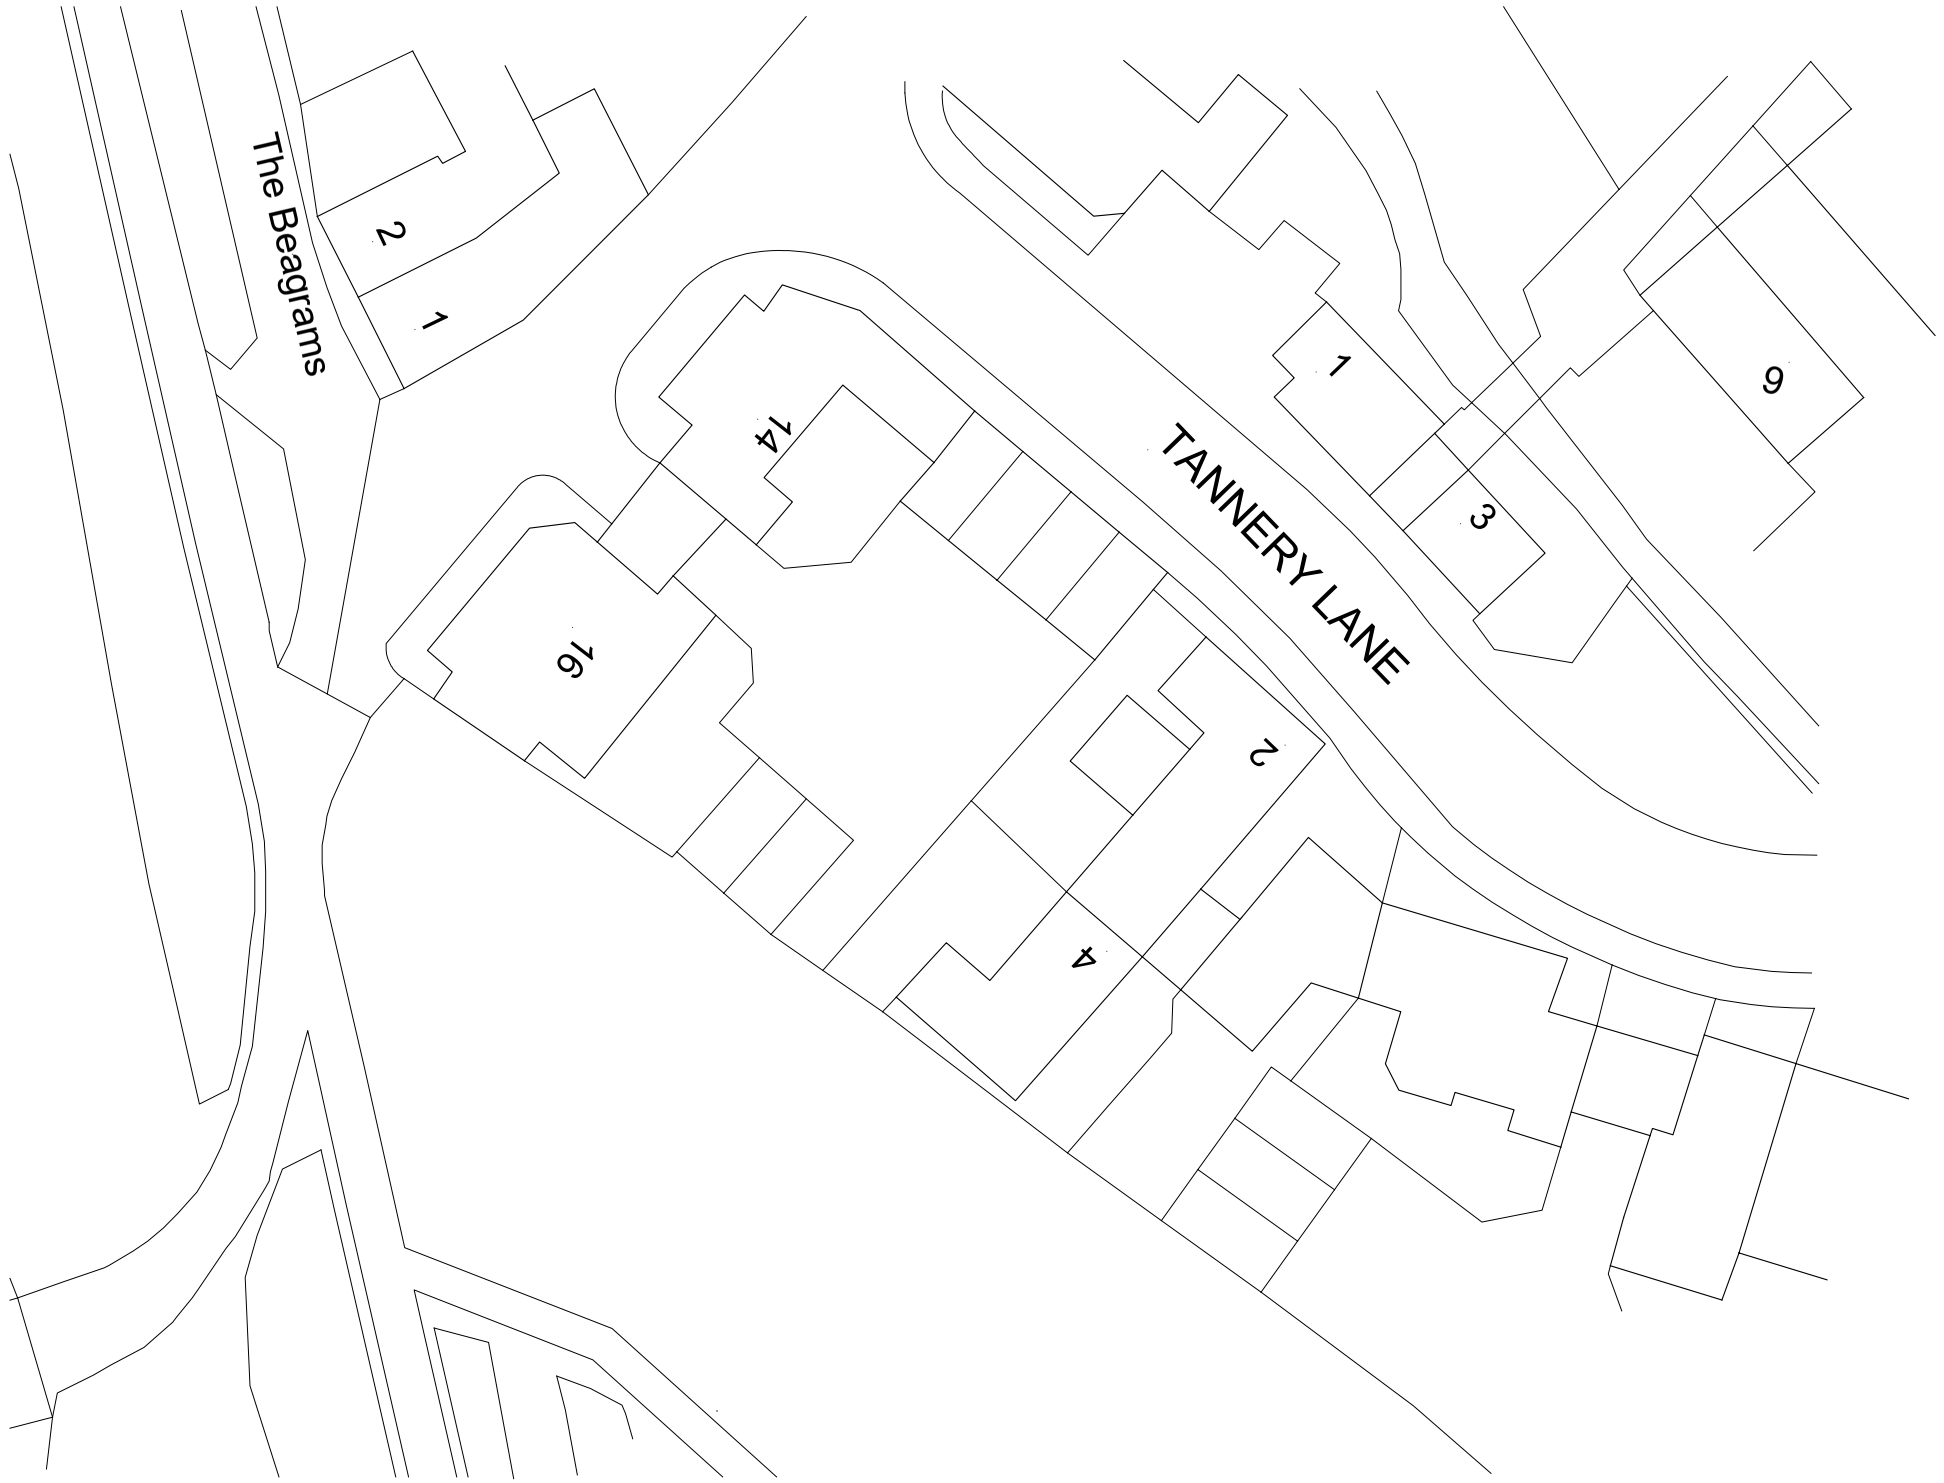

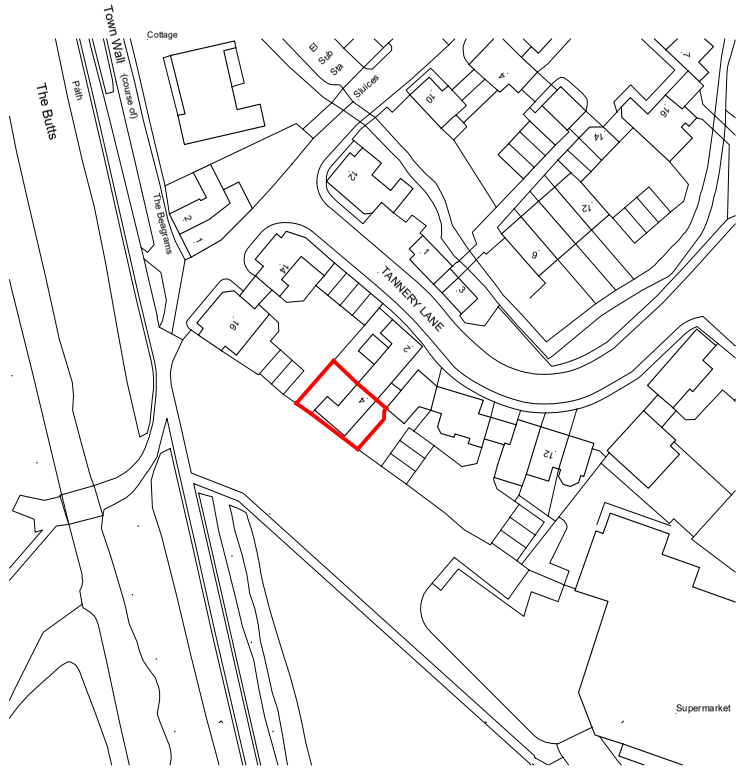

LOCATION PLAN - AS EXISTING

SCALE BAR 1:1250

0m 100m

BLOCK PLAN - AS EXISTING

NORTH

SCALE BAR 1:500

0m 50m

REVISIONS:

PLANNING ISSUE

TILBY DESIGN LTD.

Architectural + Design Services

KINGS COTTAGE, UPPER STREET, KINGSDOWN, DEAL, KENT. CT14 8BJ.
TEL : 01304 373806 MOBILE : 07810 395968
E-MAIL: tilbydesignltd@yahoo.co.uk WEBSITE: tilby-design-ltd.com

Client

NATALIE JONES

Project

PROPOSED REAR EXTENSION & ALTERATIONS -
4 TANNERY LANE, SANDWICH. CT13 9FX.

Drawing Title

AS EXISTING - LOCATION & BLOCK PLANS

Date	Scale	Drawn by
JUNE 2021	**1:1250 & 1:500 @ A3**	**DCT**

Project No.	Drawing No.	Revision
2021(27)	**01**	