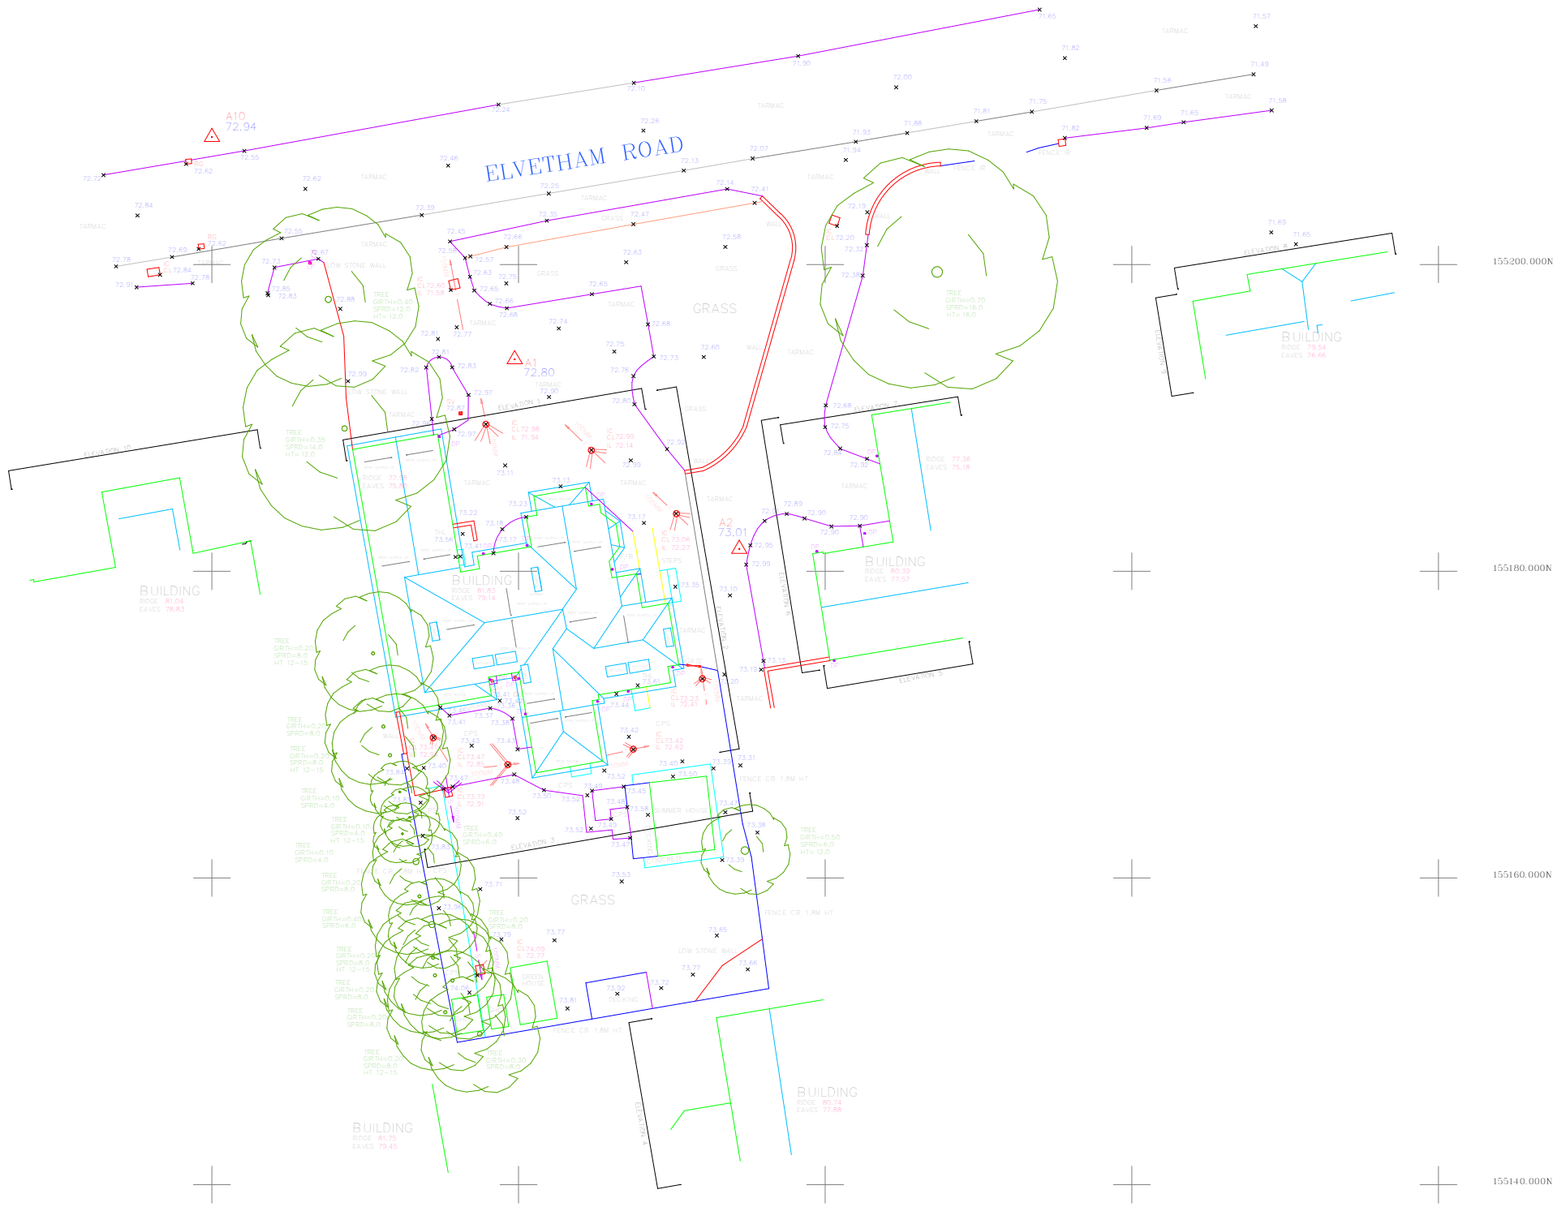

EXISTING SITE SURVEY 1-200

Figured dimensions only are to be used. All dimensions to be checked on site. Differences between drawings and drawings and specifications to be reported to FORM Architecture and Planning The copyright remains with FORM Architecture and Planning Limited

Date Issue/Revisions

DATE 11/21/19

Rev	Description	Date

NORTH

0 1 2 3 4 5 10 20 m

Scale at A1 (1:200)

Form
Architecture and Planning

Form Architecture and Planning
Walton on Thames, Surrey. KT12 4RZ
Tel 01932 213248

CLIENT PMPS2 Ltd

7 Elvetham Road Fleet

SCALE (@ A1) 1 : 200

PROJECT NUMBER 1717

DRAWING NUMBER FE15A

REV

29/10/2020 15:57:17