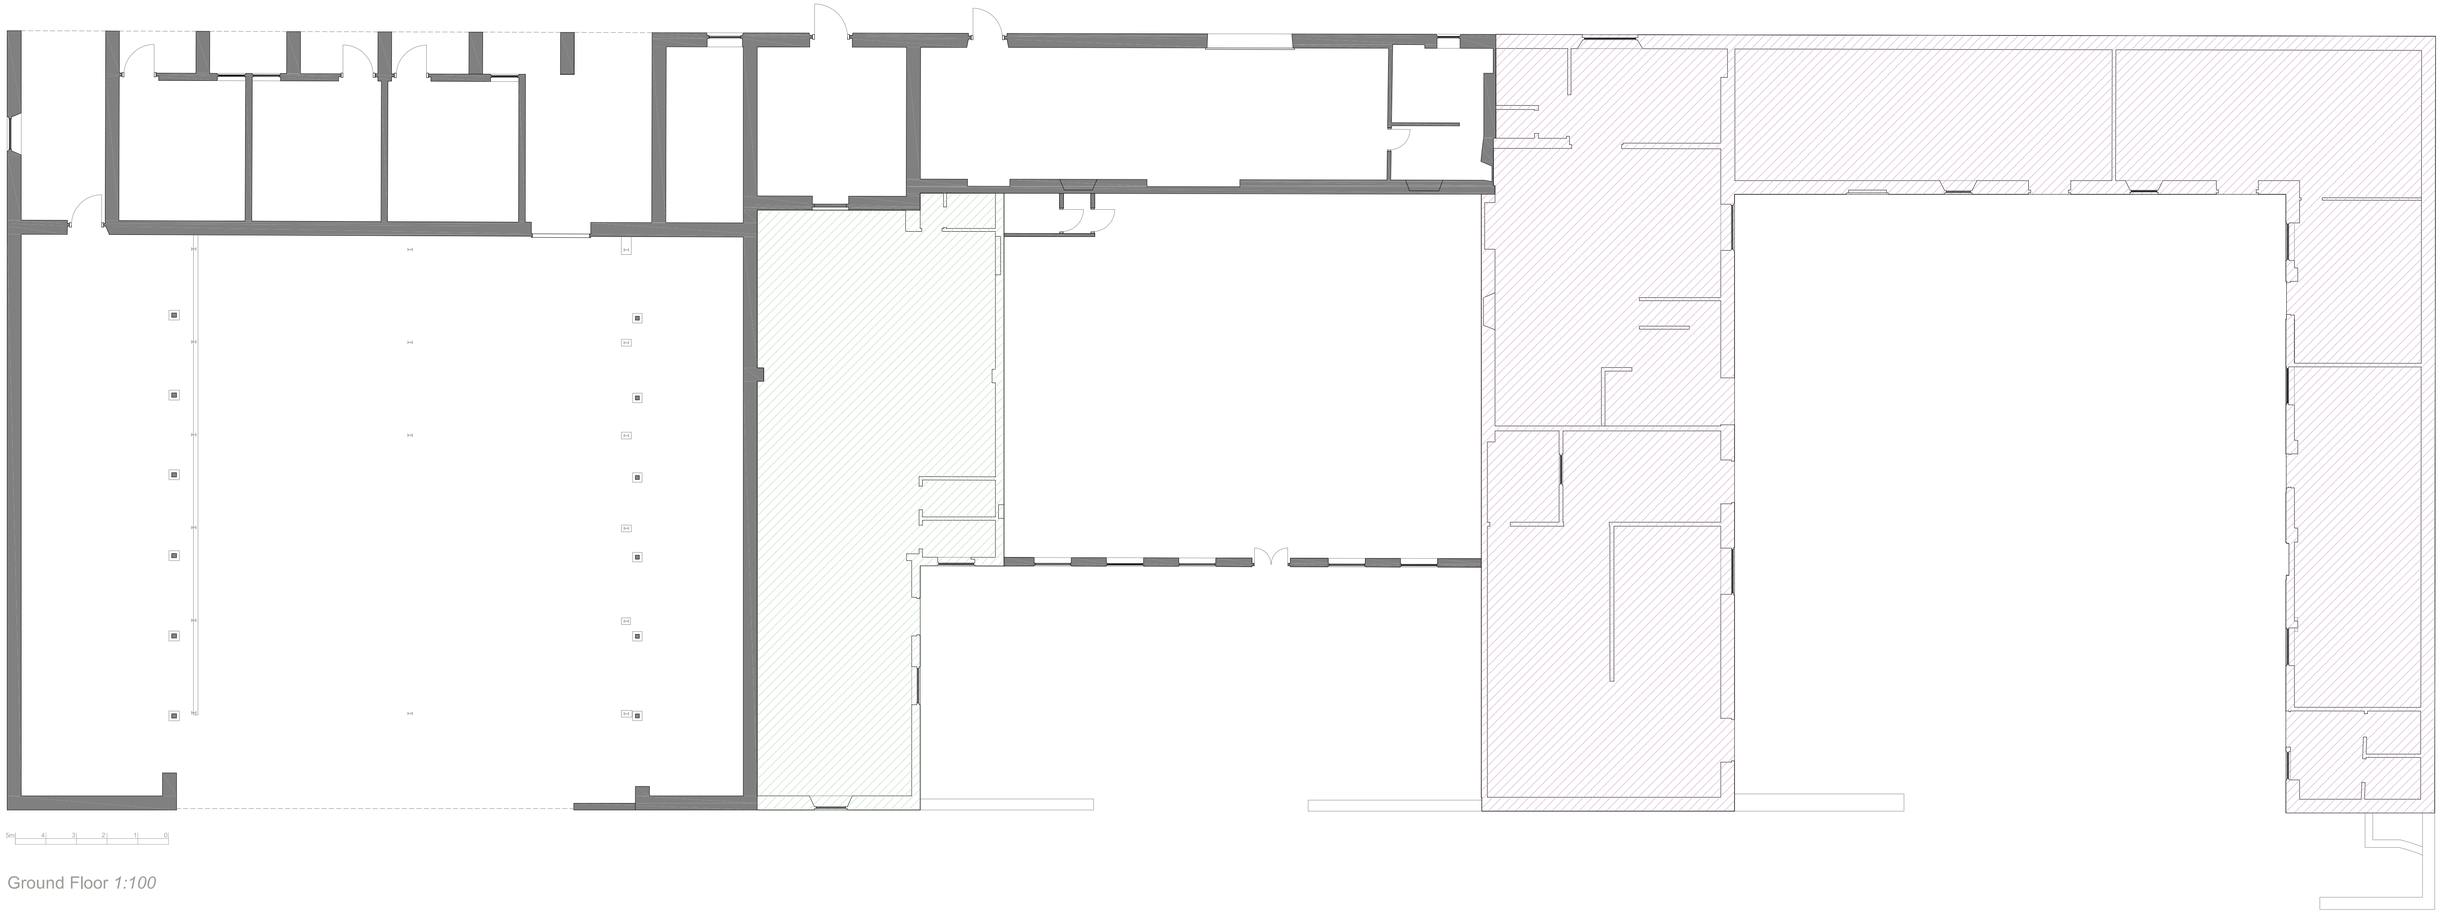

Ground Floor *1:100*

Revision

JRN Properties - Mount Farm Workshops

Conversion to Residential
Plan of Existing

date	Nov 20		
drawn	JW		
checked			
cad ref			
project	dwg no	rev	scale
285	P-03	-	1:100@A1

Use figured dimensions only. All levels and dimensions to be checked on site. Drawing to be read in conjunction with all relevant information.
©Alistair Ellen Architect. All rights reserved.

alistair@alistairellen.co.uk
07771 956771
www.alistairellen.co.uk

Dormers, The Green, Hinton Charterhouse, Bath
BA2 7TJ

Alistair Ellen Architect