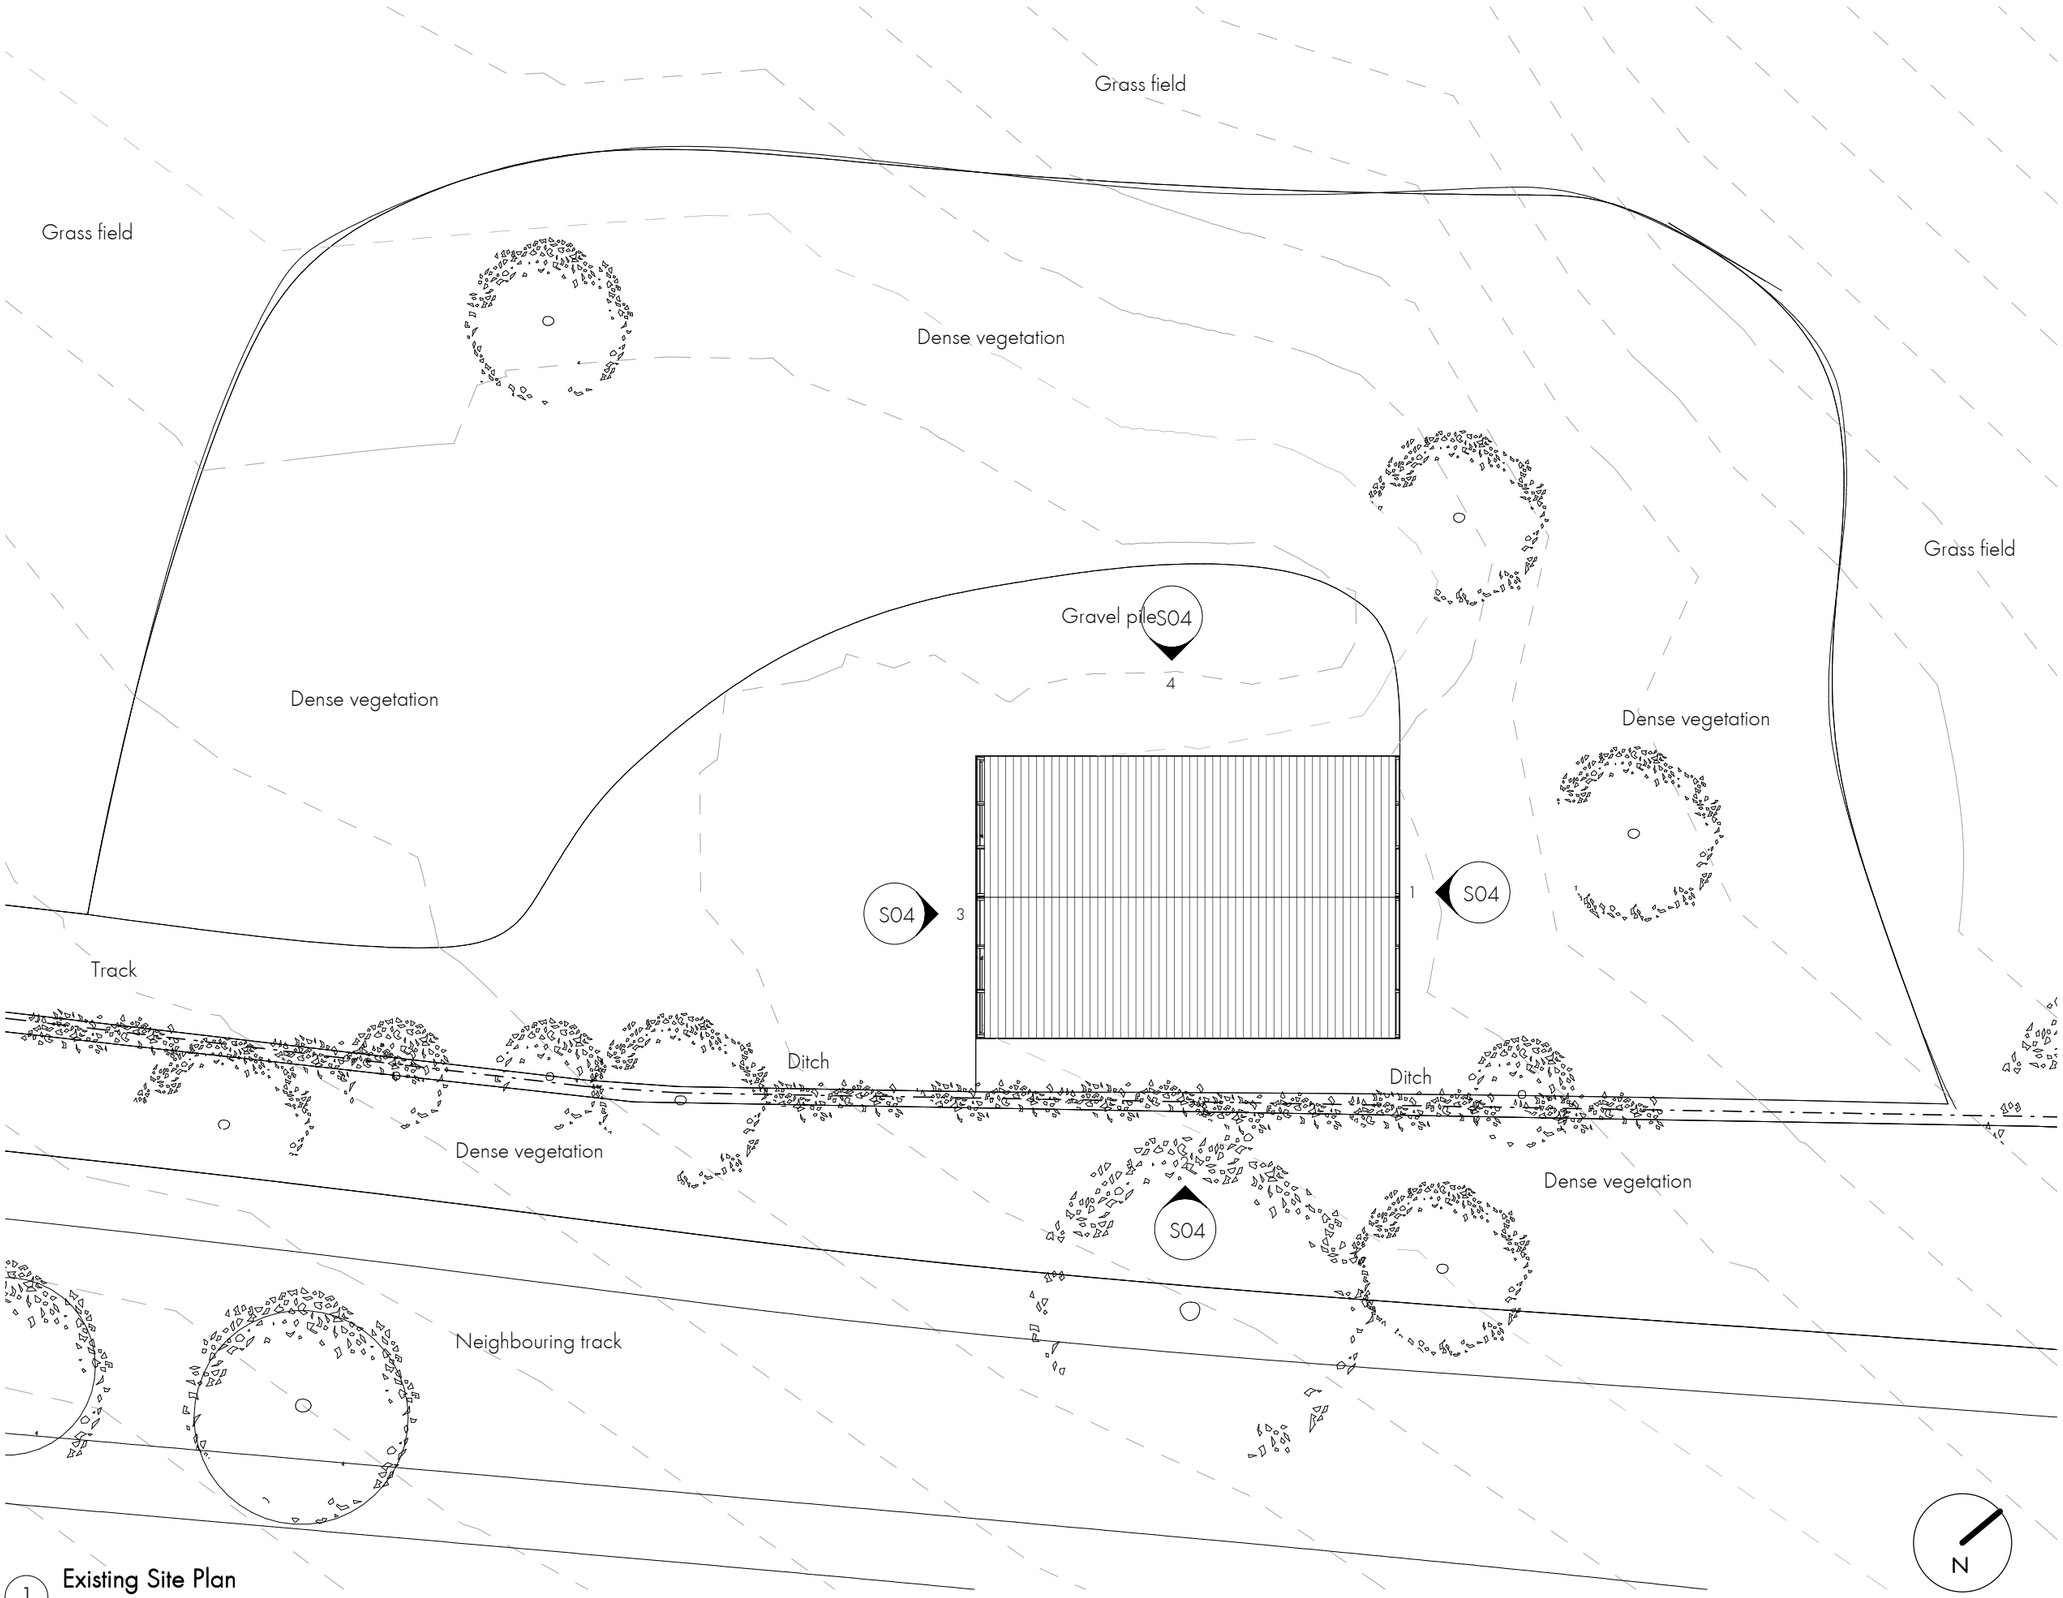

1 **Existing Site Plan**
1 : 200

20m

No.	Description	Date

LAWRENCE DUCK
ARCHITECTURE
e: contact@lawrenceduck.co.uk
m: 07425152671

Dundry Barn

Existing Site Plan

Project number	084
Date	30/04/2021 16:20:23
Drawn by	LD
Checked by	-
Drawing no	S02
Scale	1 : 200
Paper size	A3