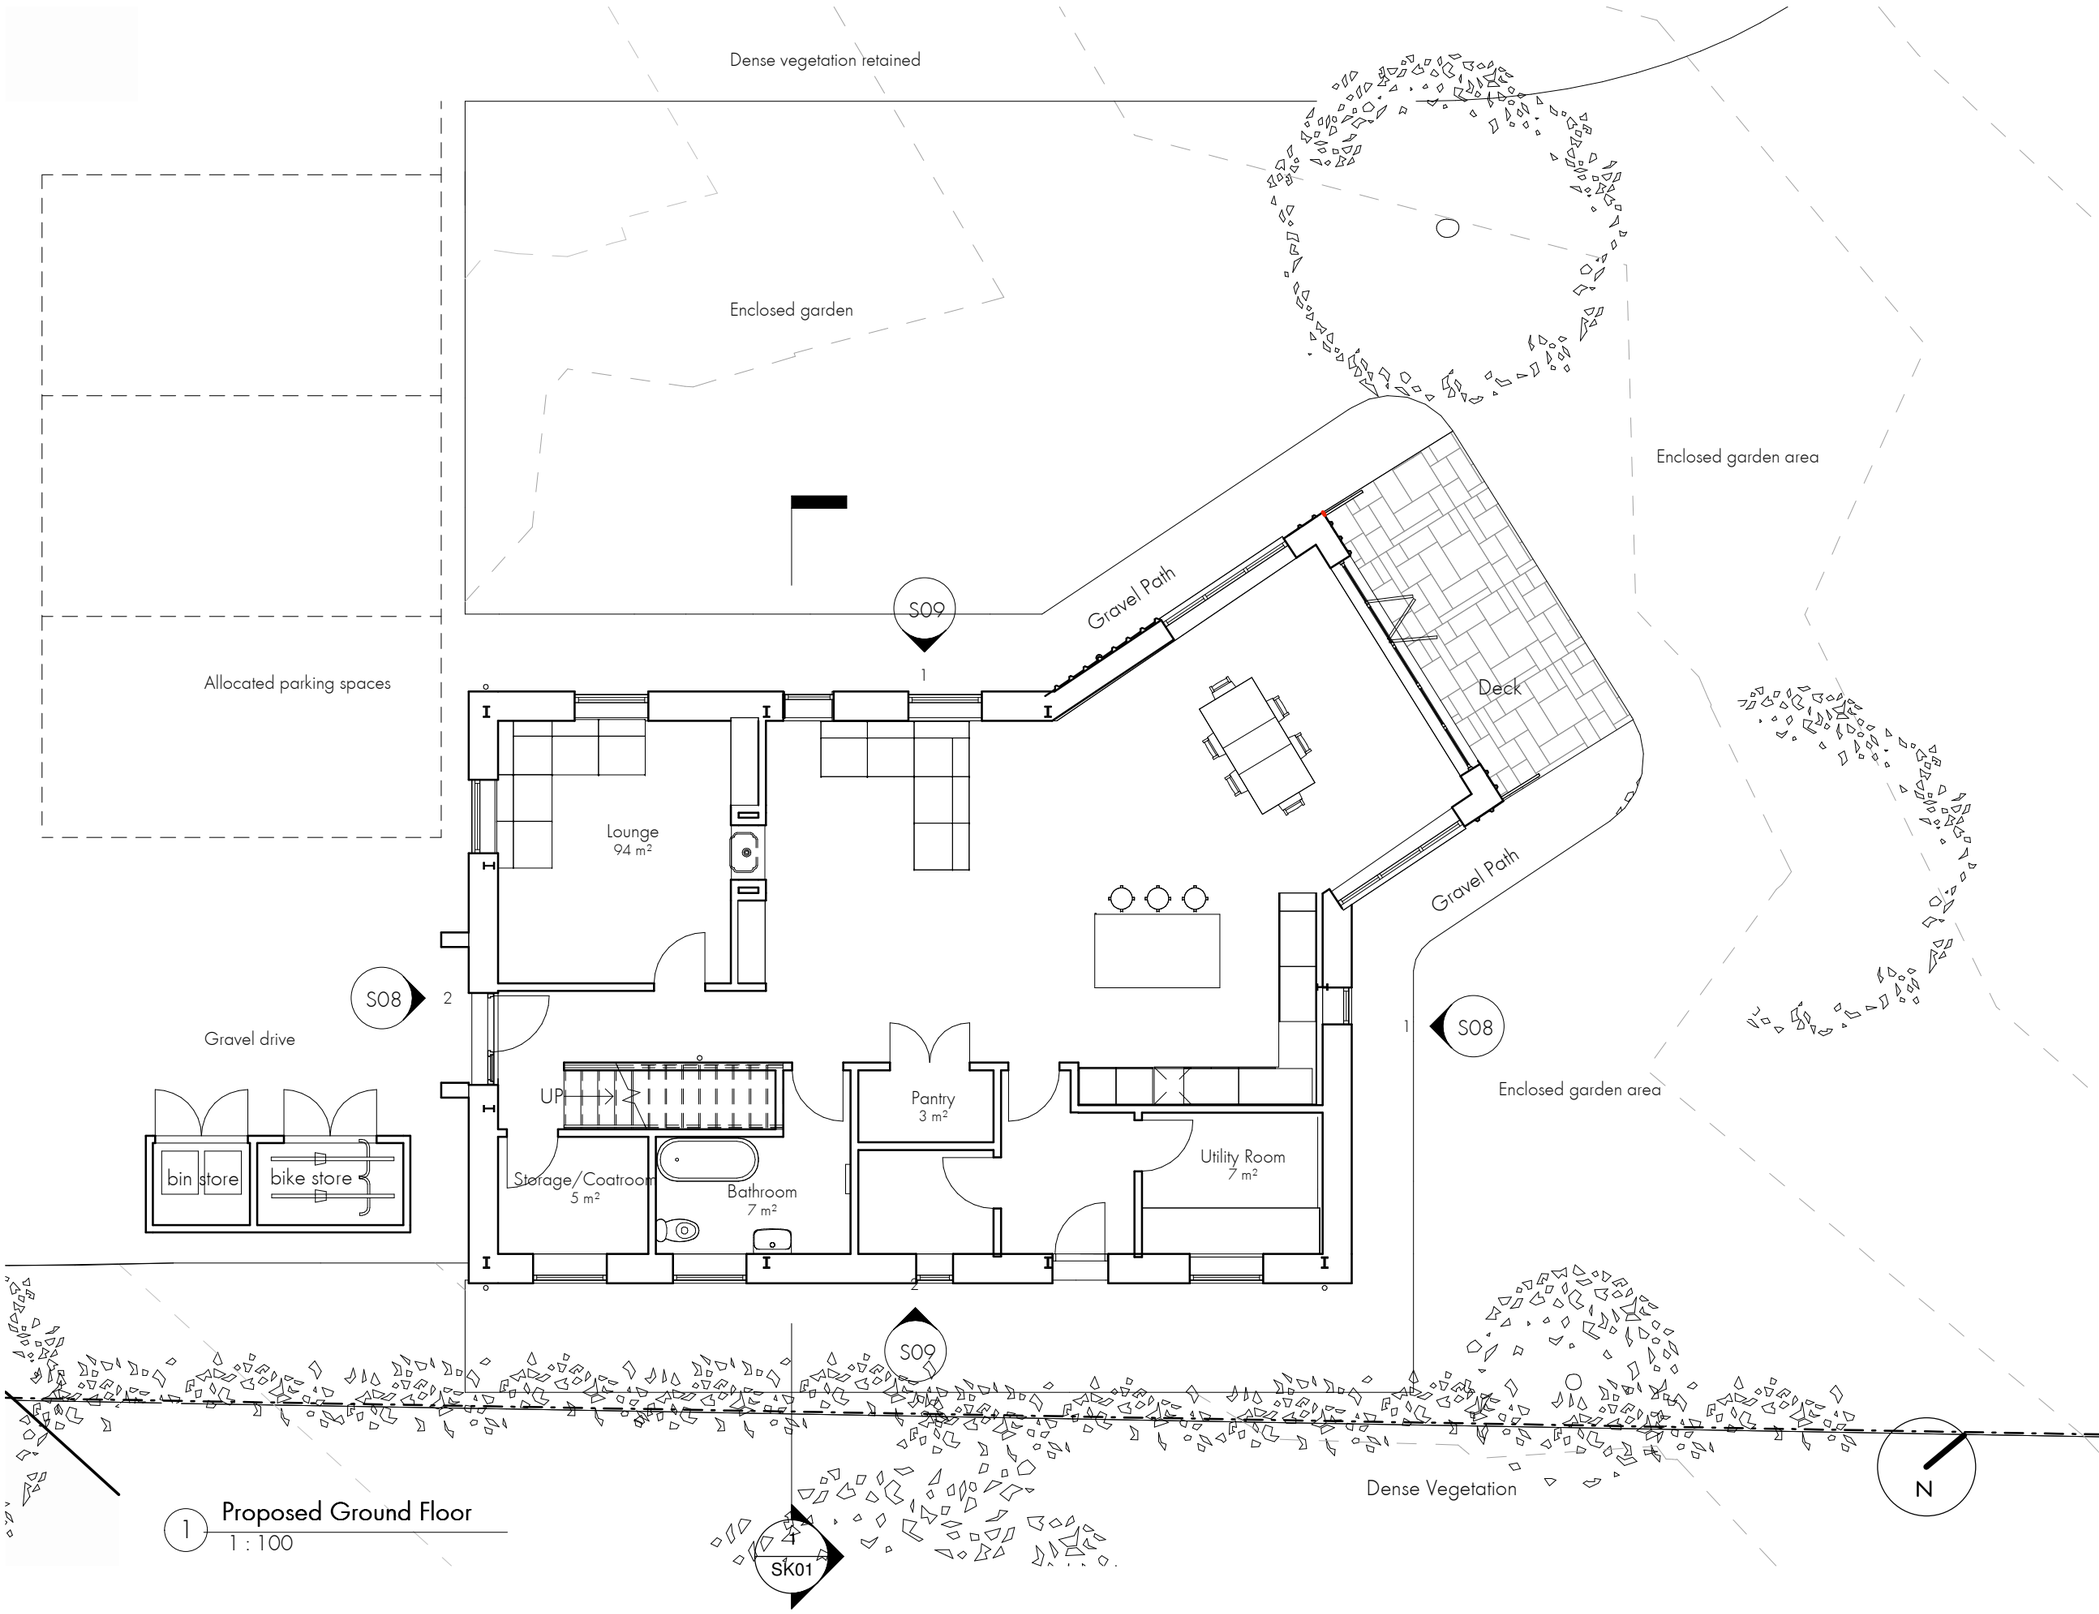

1 Proposed Ground Floor
1 : 100

No.	Description	Date

LAWRENCE DUCK
ARCHITECTURE
e: contact@lawrenceduck.co.uk
m: 07425152671

Dundry Barn

Proposed Ground Floor Plan

Project number	084
Date	15/06/2021 12:04:01
Drawn by	LD
Checked by	-
Drawing no	S06
Scale	1 : 100
Paper size	A3