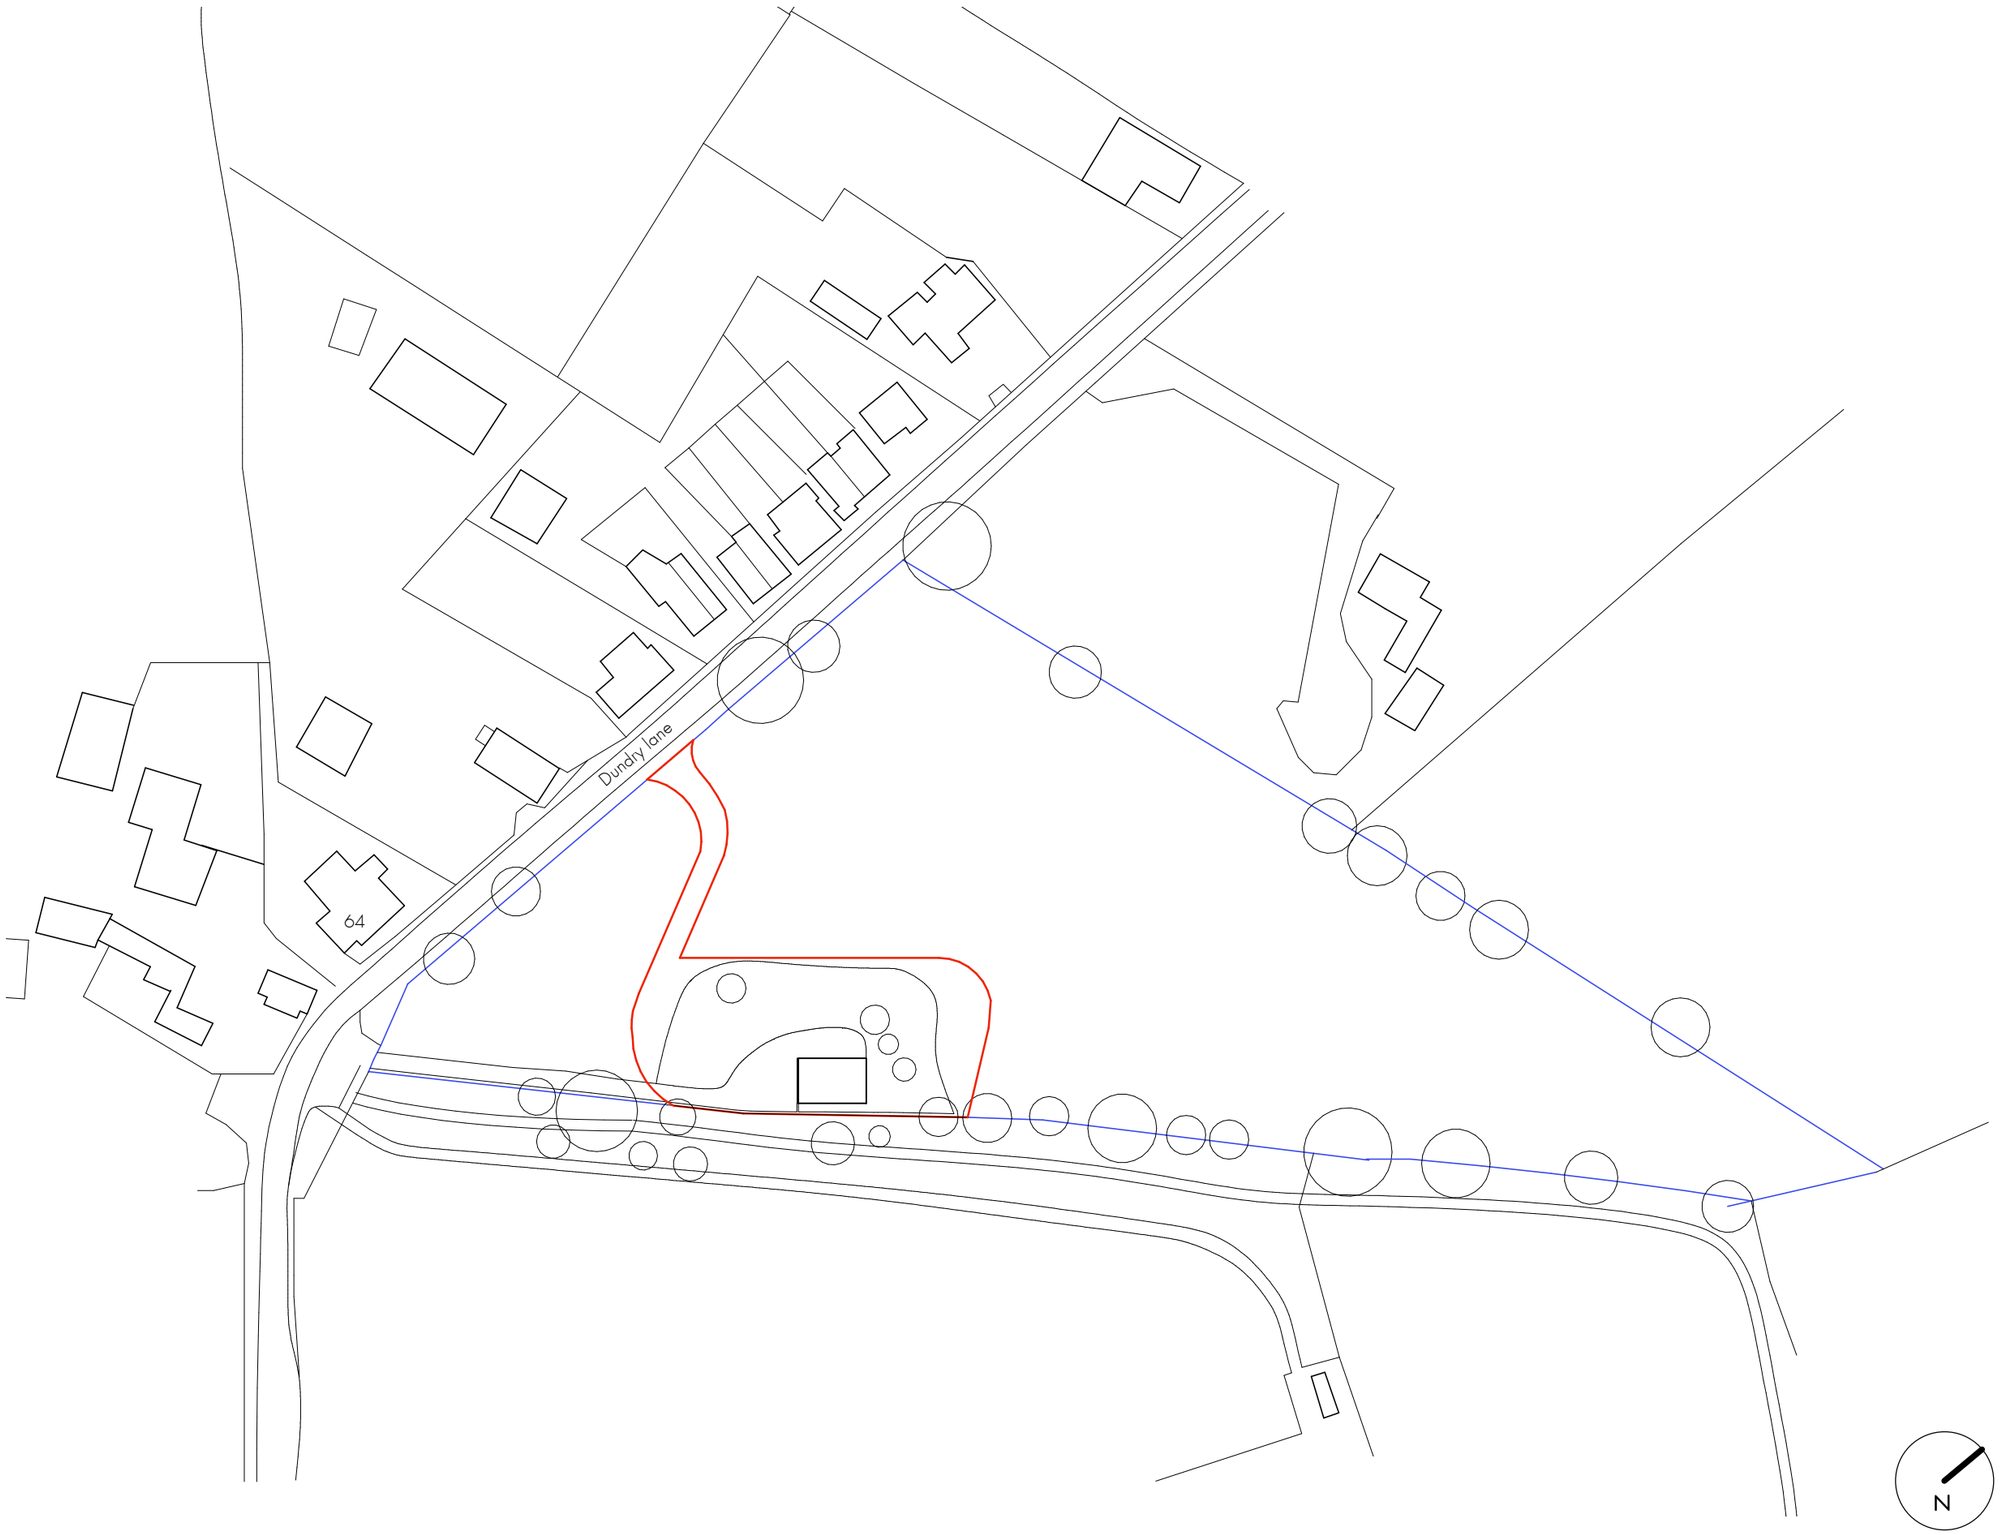

1 **Location Plan**
1 : 1250

0m 125m

No.	Description	Date

LAWRENCE DUCK
ARCHITECTURE
e: contact@lawrenceduck.co.uk
m: 07425152671

Dundry Barn

Location Plan

Project number	084
Date	15/06/2021 12:01:58
Drawn by	LD
Checked by	-
Drawing no	S01
Scale	1 : 1250
Paper size	A3