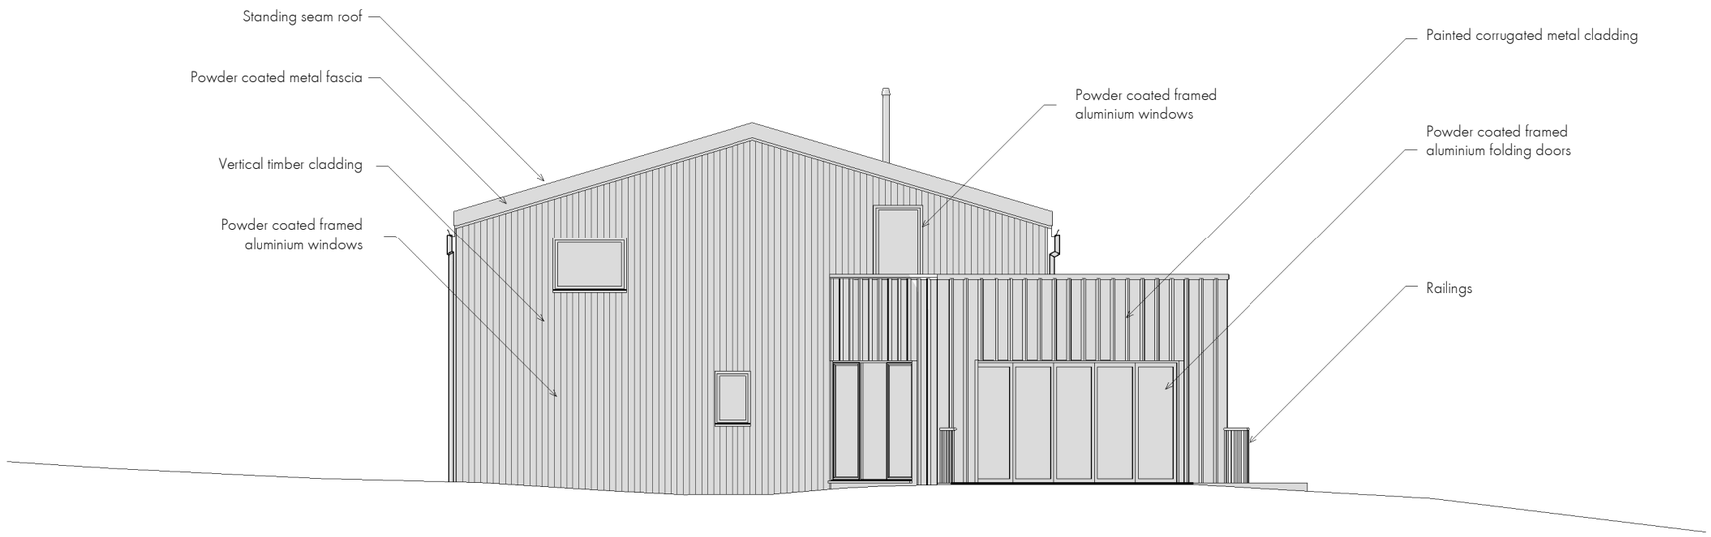

1 Proposed North East Elevation
1 : 100

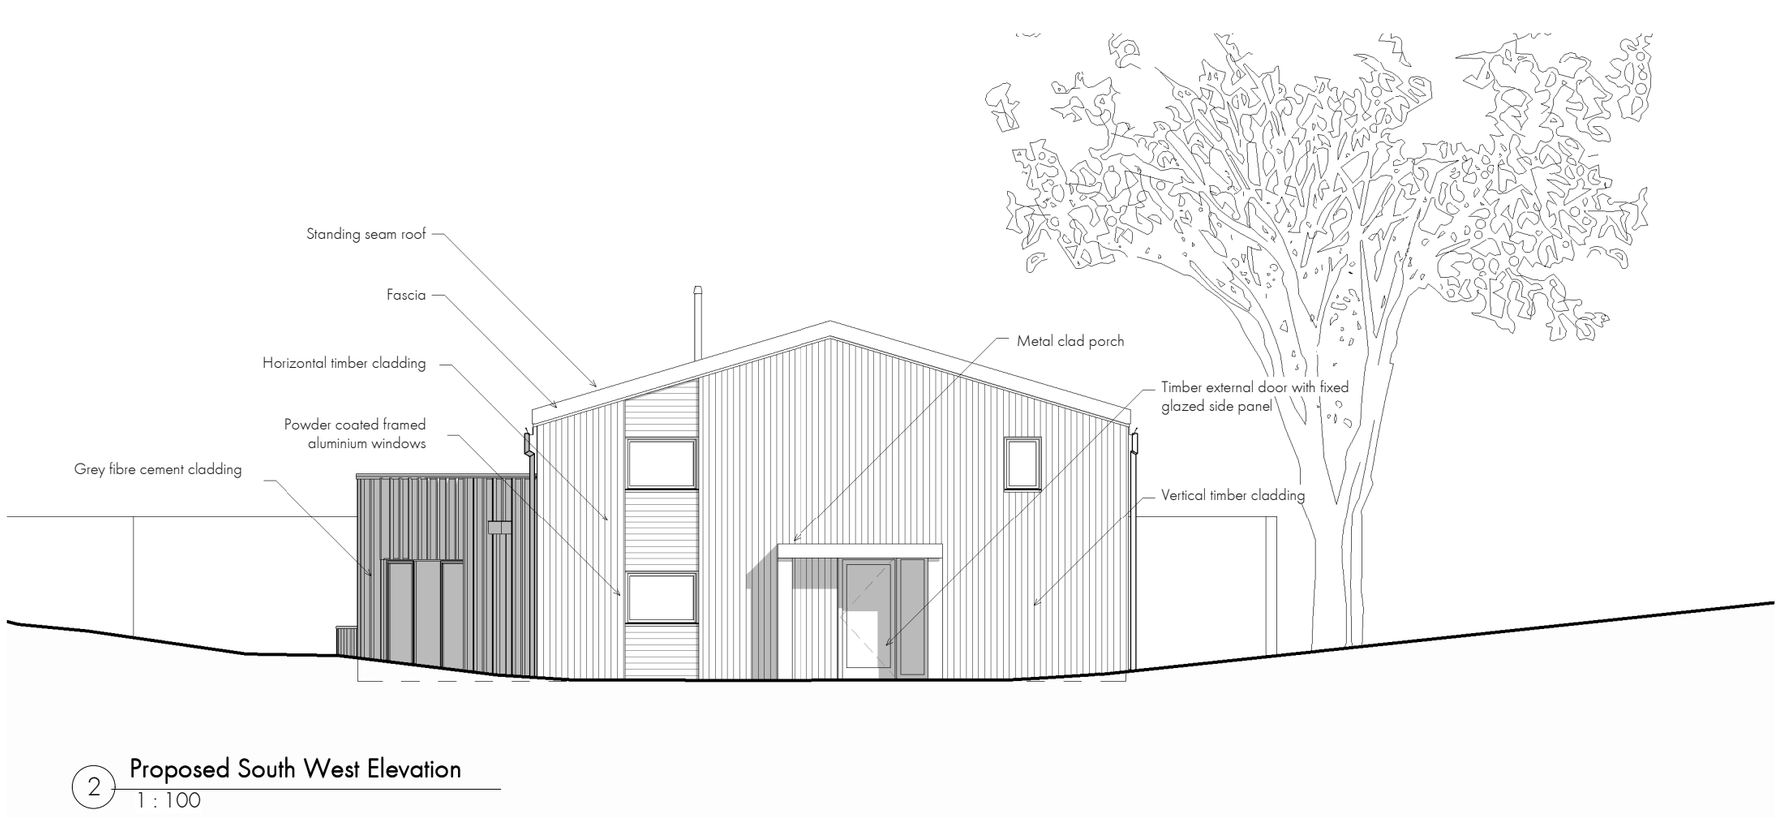

2 Proposed South West Elevation
1 : 100

10m

No.	Description	Date

LAWRENCE DUCK
ARCHITECTURE
e: contact@lawrenceduck.co.uk
m: 07425152671

Dundry Barn

Proposed Elevations 1

Project number	084
Date	30/04/2021 16:18:30
Drawn by	LD
Checked by	-
Drawing no	S08
Scale	1 : 100
Paper size	A3