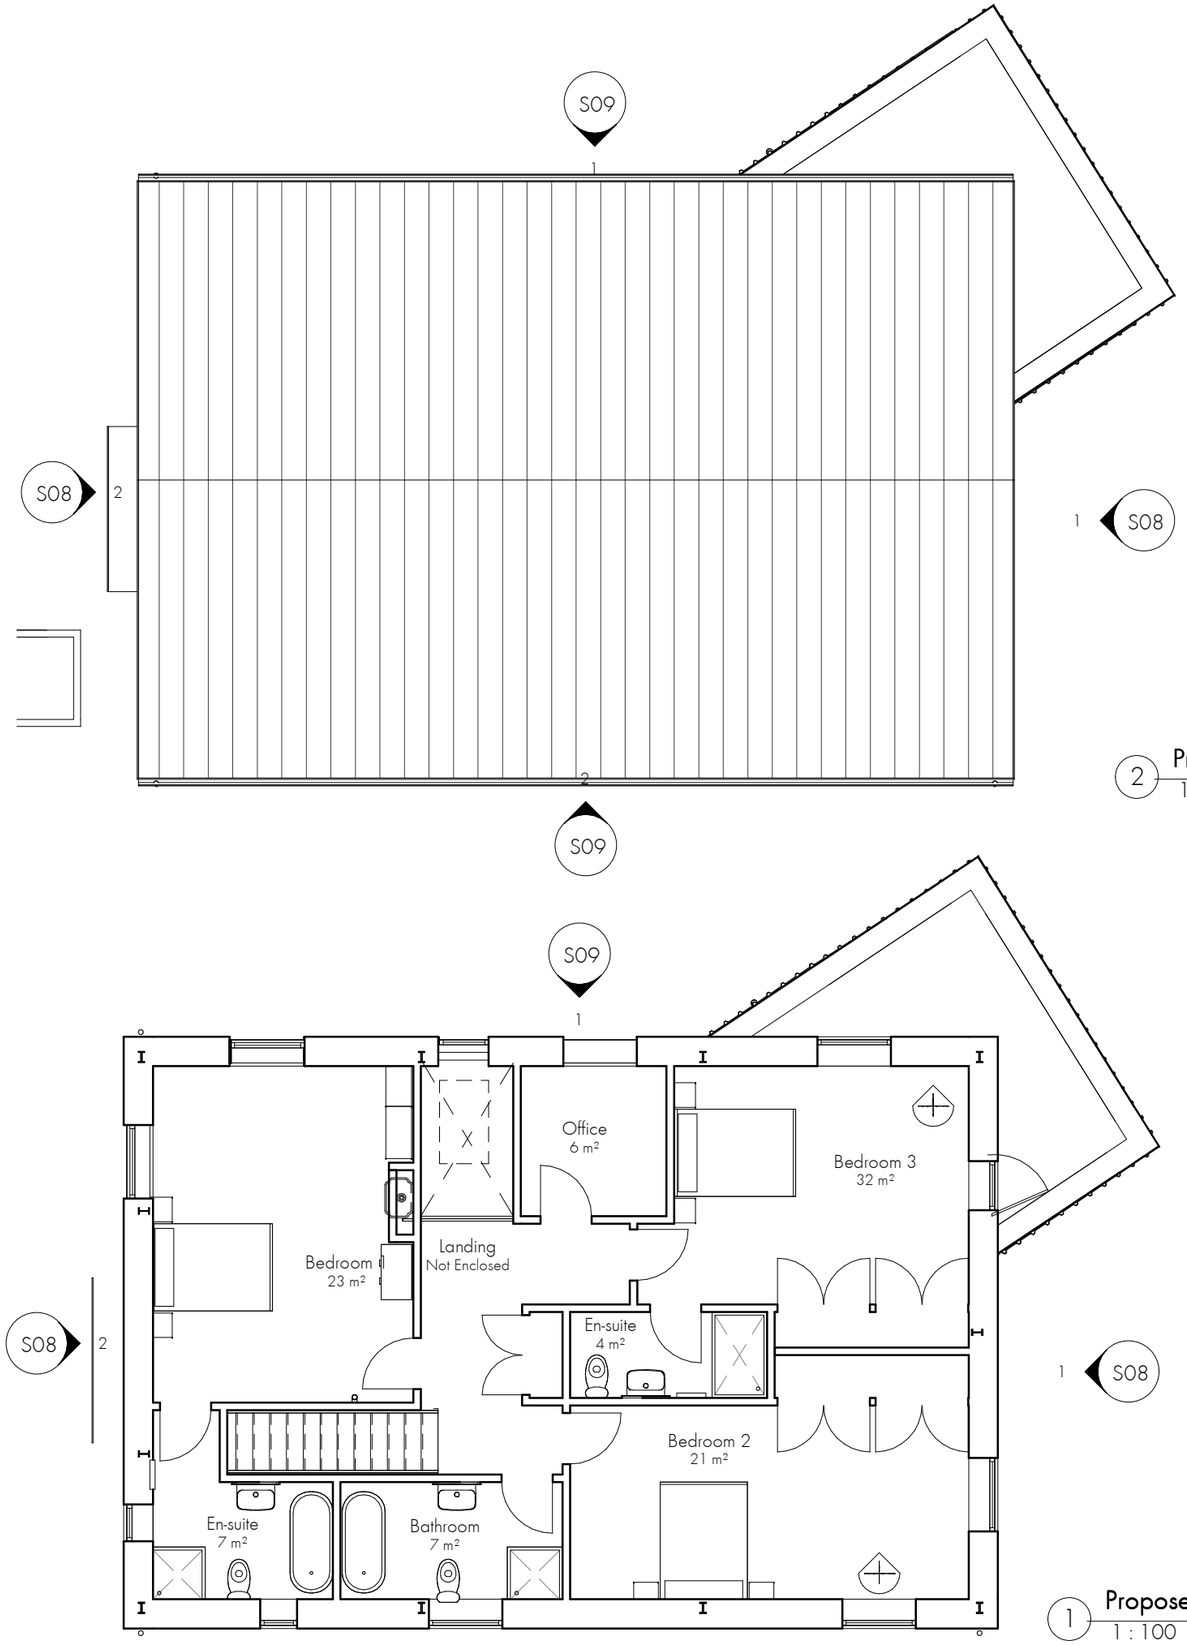

2 Proposed Roof
1 : 100

1 Proposed First Floor
1 : 100

N

No.	Description	Date

LAWRENCE DUCK
ARCHITECTURE
e: contact@lawrenceduck.co.uk
m: 07425152671

Dundry Barn

Proposed First Floor Plan

Project number	084
Date	30/04/2021 16:22:52
Drawn by	LD
Checked by	-
Drawing no	S07
Scale	1 : 100
Paper size	A3