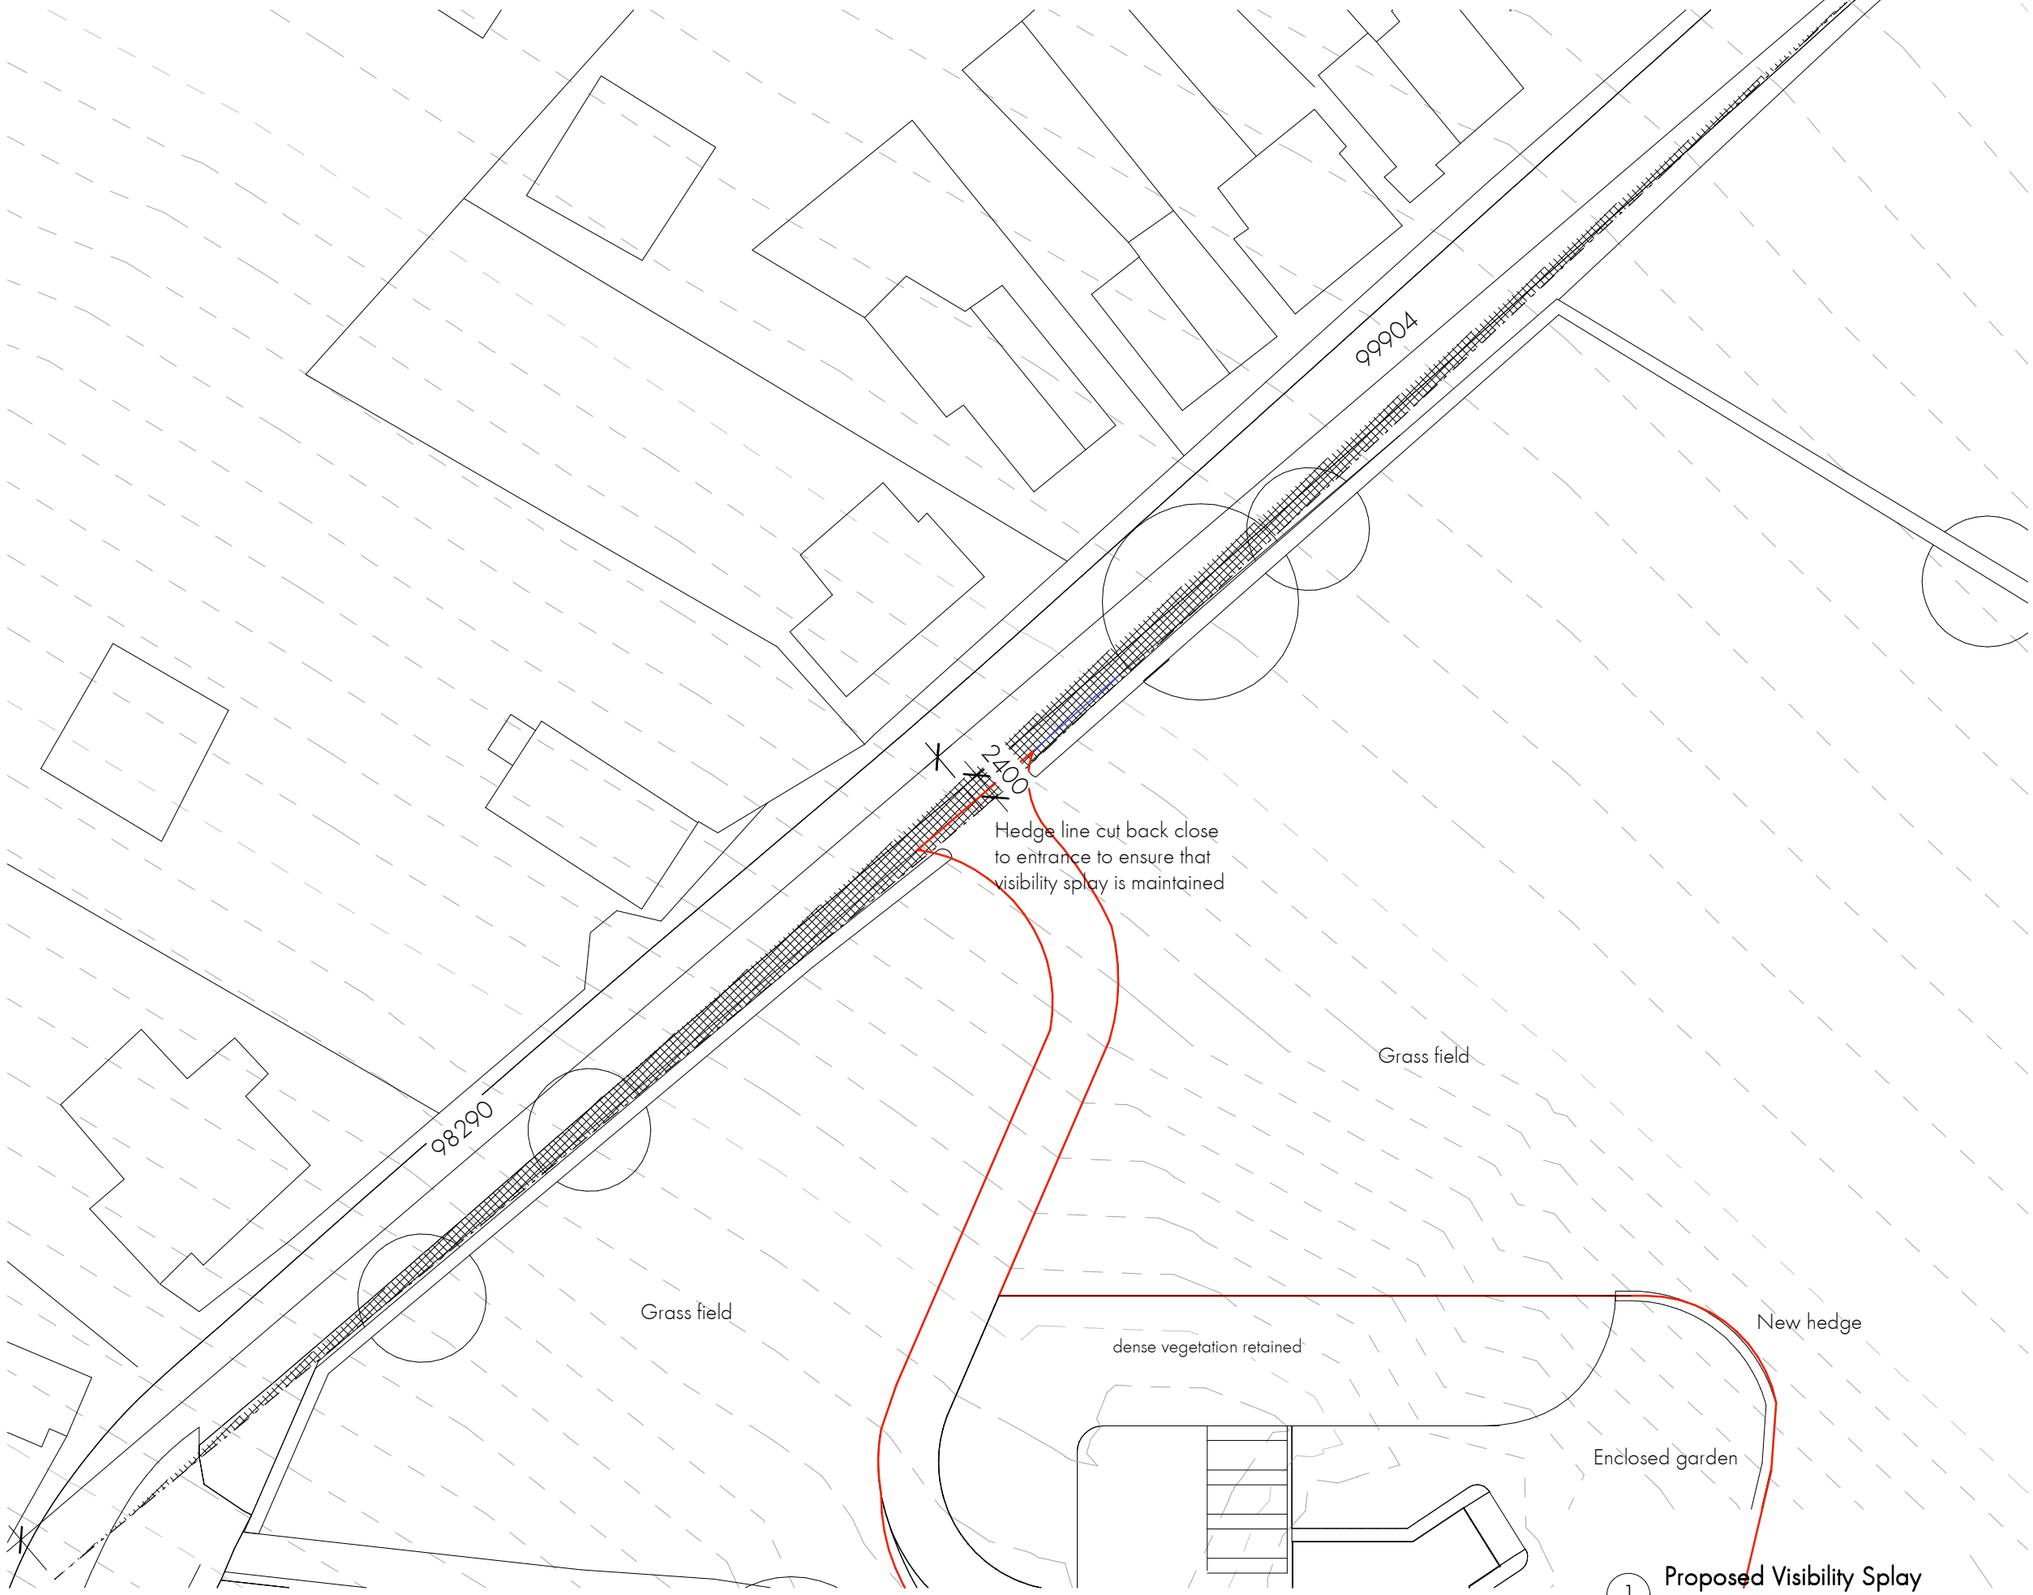

1 **Proposed Visibility Splay**
1 : 500

50m

No.	Description	Date

LAWRENCE DUCK
ARCHITECTURE
e: contact@lawrenceduck.co.uk
m: 07425152671

Dundry Barn

Visibility Splay

Project number	084
Date	07/06/2021 11:37:42
Drawn by	LD
Checked by	-
Drawing no	S10
Scale	1 : 500
Paper size	A3