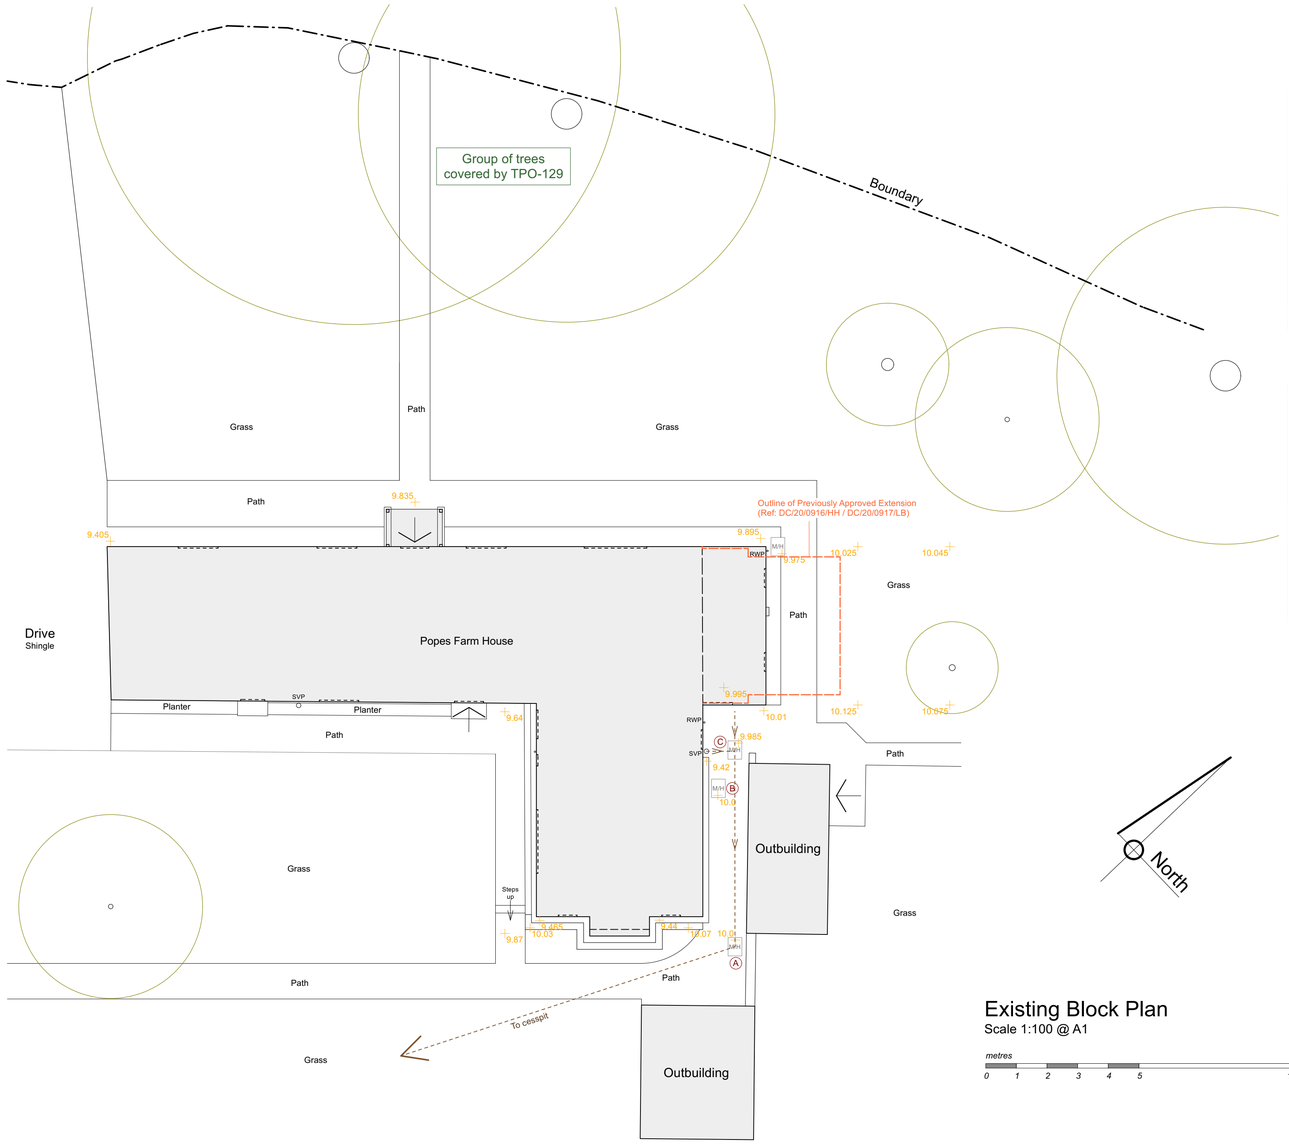

Existing Block Plan

Scale 1:100 @ A1

metres 0 1 2 3 4 5 10

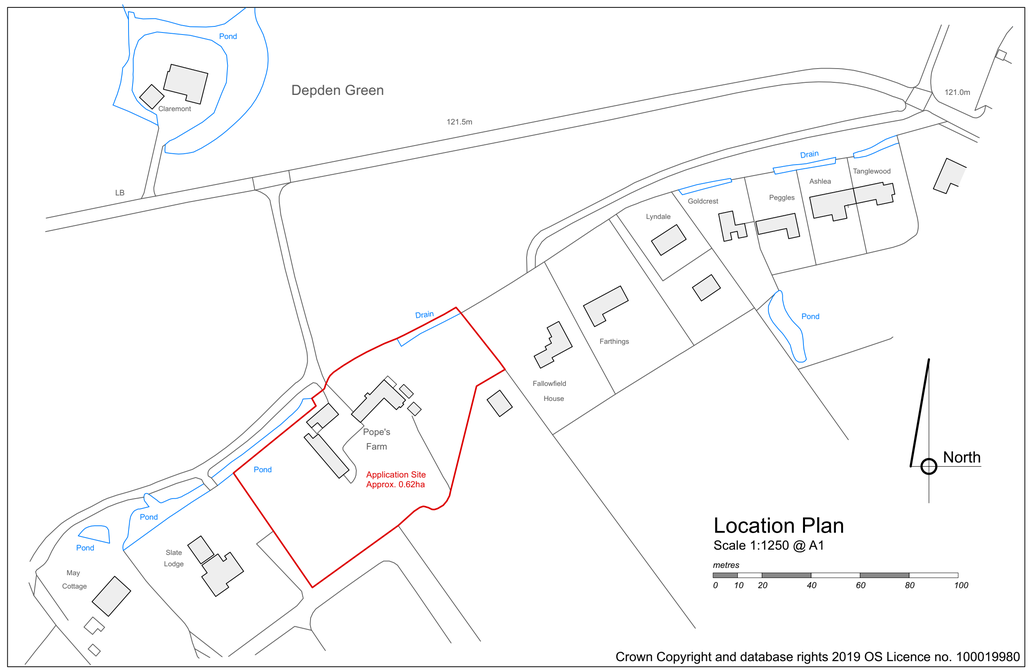

Location Plan

Scale 1:1250 @ A1

metres 0 10 20 40 60 80 100

Crown Copyright and database rights 2019 OS Licence no. 100019980

Contractor is responsible for all setting out and must check dimensions on site before work is put in hand. Written dimensions only to be taken, this drawing must not be scaled.
JAP Architects to be immediately notified of suspected omissions or discrepancies. ©

Revisions			Revisions		

J.A.P. Architects

Market Hill, Clare, Suffolk CO10 8NN

T: 01787 279490

E: enquiries@japarchitects.co.uk

W: www.japarchitects.co.uk

J.A.P. Architects

RIBA

Project	Alterations and Extension to Popes Farm, Depden, for Mr & Mrs Sykes.
Title	**Existing Block Plan and Location Plan**
Scale	1 : 100/ 1250 @ A1
Date	April 2021
Drawing No.	**21011 - 01**
Revisions	