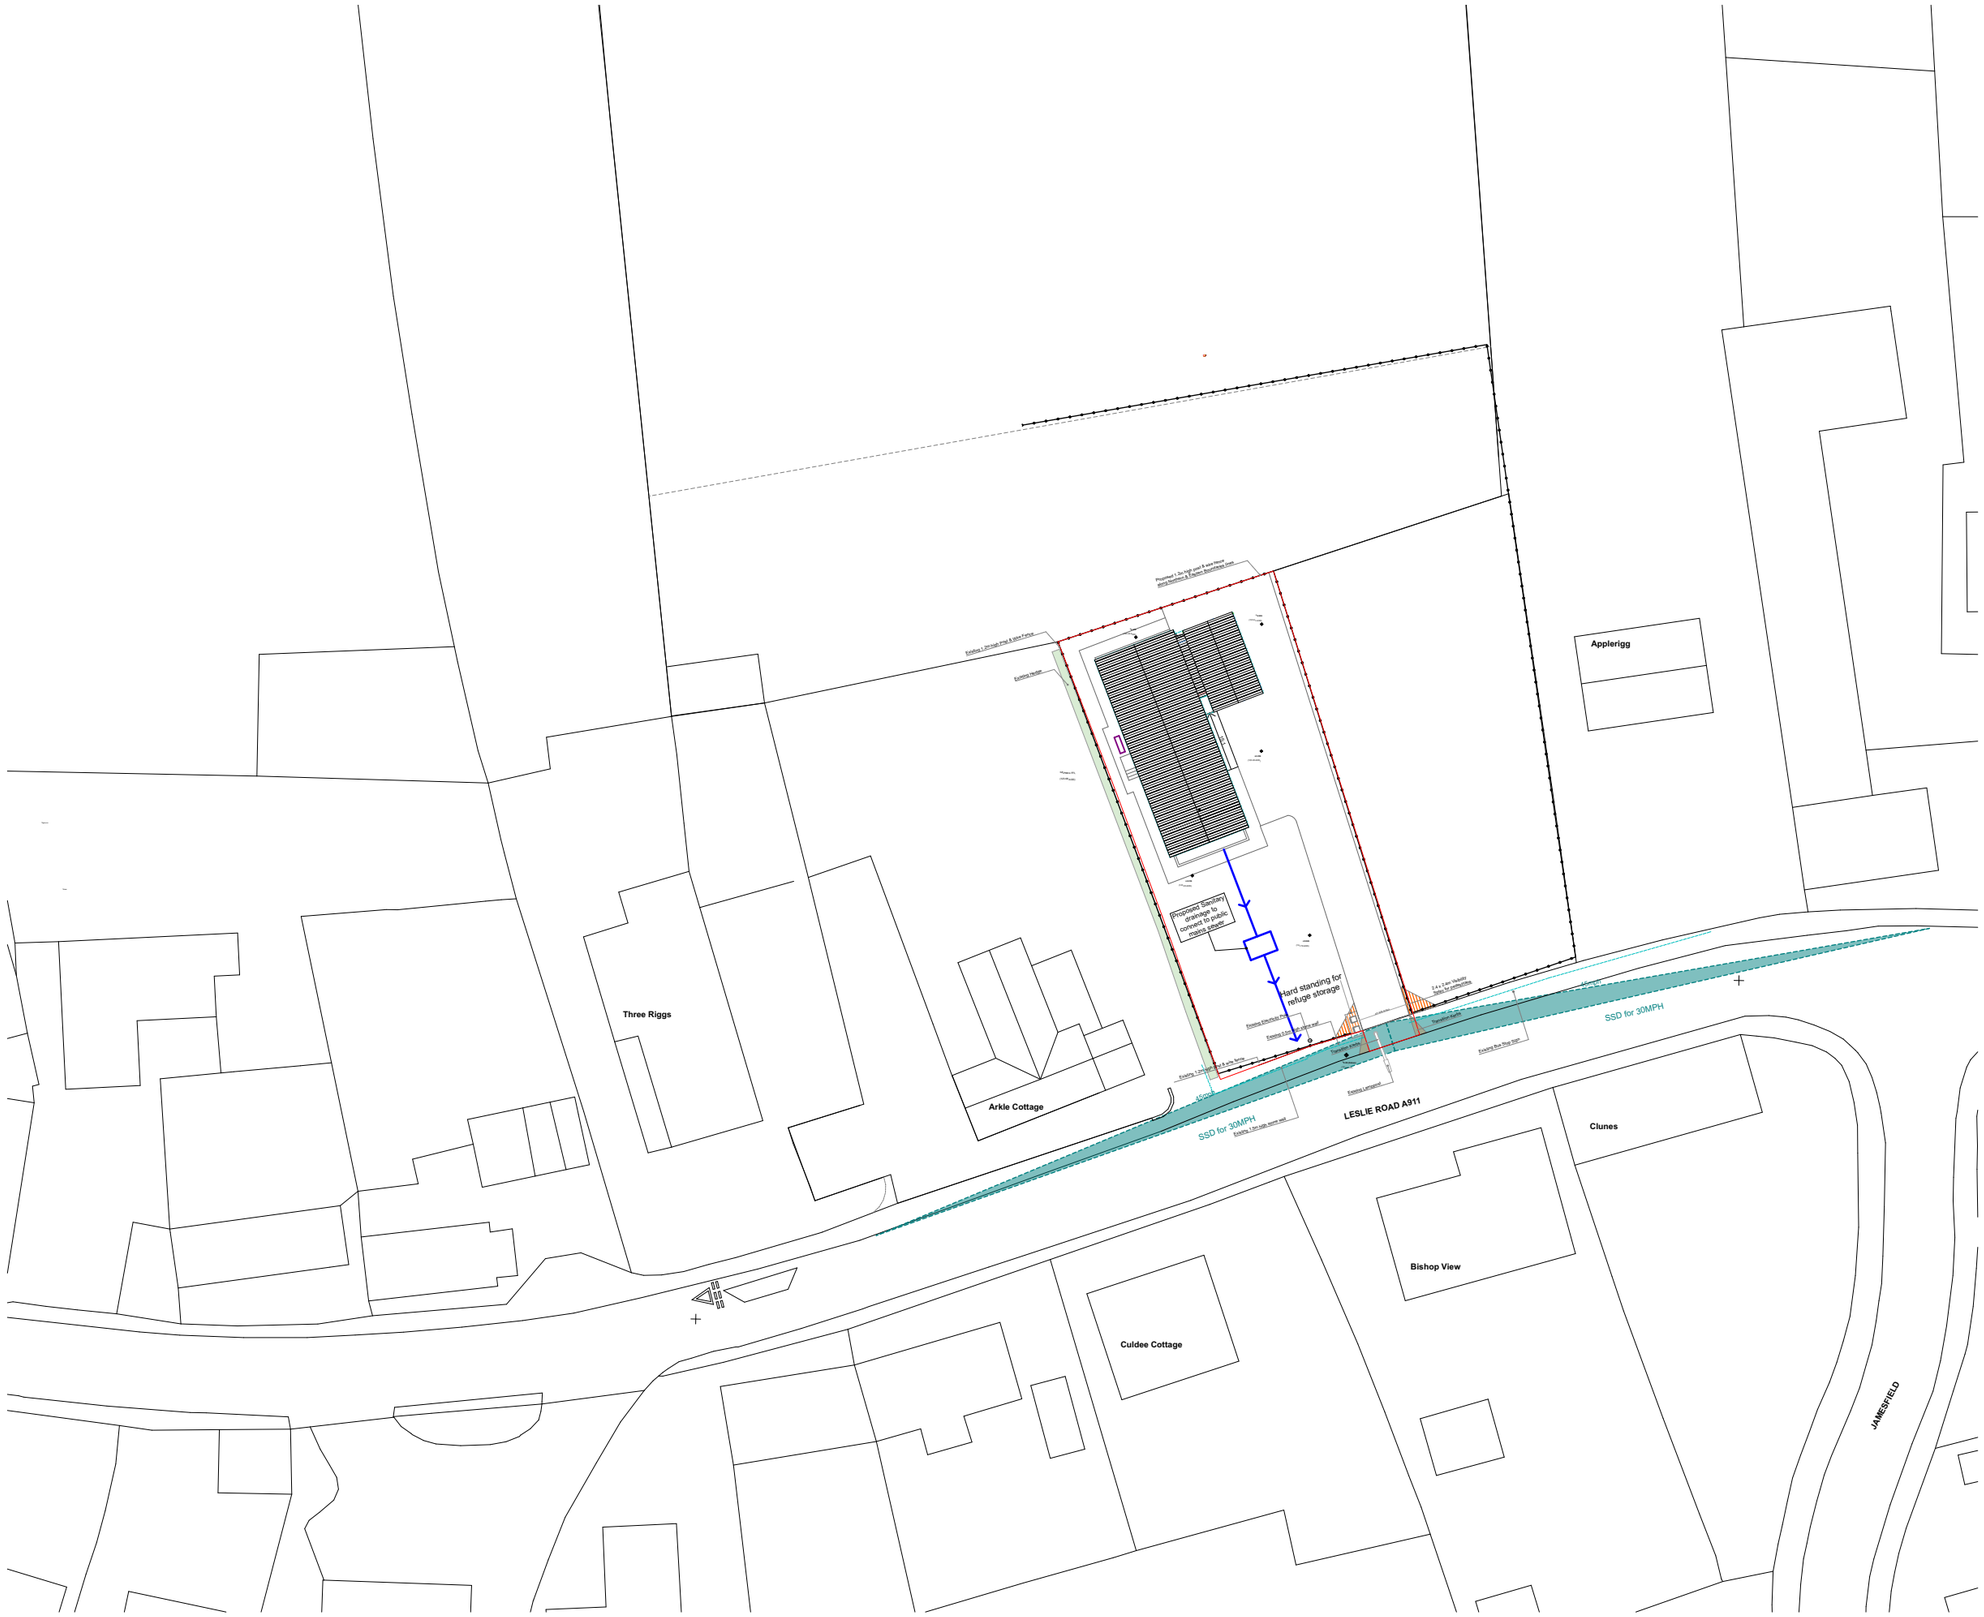
Applerigg
Three Riggs
Arkle Cottage
Culdee Cottage
Bishop View
Clunes
LESLIE ROAD A911
JAMESFIELD
SSD for 30MPH
SSD for 30MPH
Hard standing for refuge storage
Proposed Sanitary drainage to connect to public mains sewer
Existing Hedge
Existing 1.2m high post & wire fence
Proposed 1.2m high post & wire fence along Northern & Eastern Boundaries
Existing Entrance to be widened
Existing Gate to be moved back
Existing Lampost
Existing Bus Stop Sign
Tarmac Drive
Tarmac Turning Area
Proposed Tarmac Area
Existing 1.2m high post & wire fence
Existing 1.2m high stone wall
Proposed Tarmac Area
Proposed Tarmac Area
Proposed Tarmac Area