Proposed Ground Floor

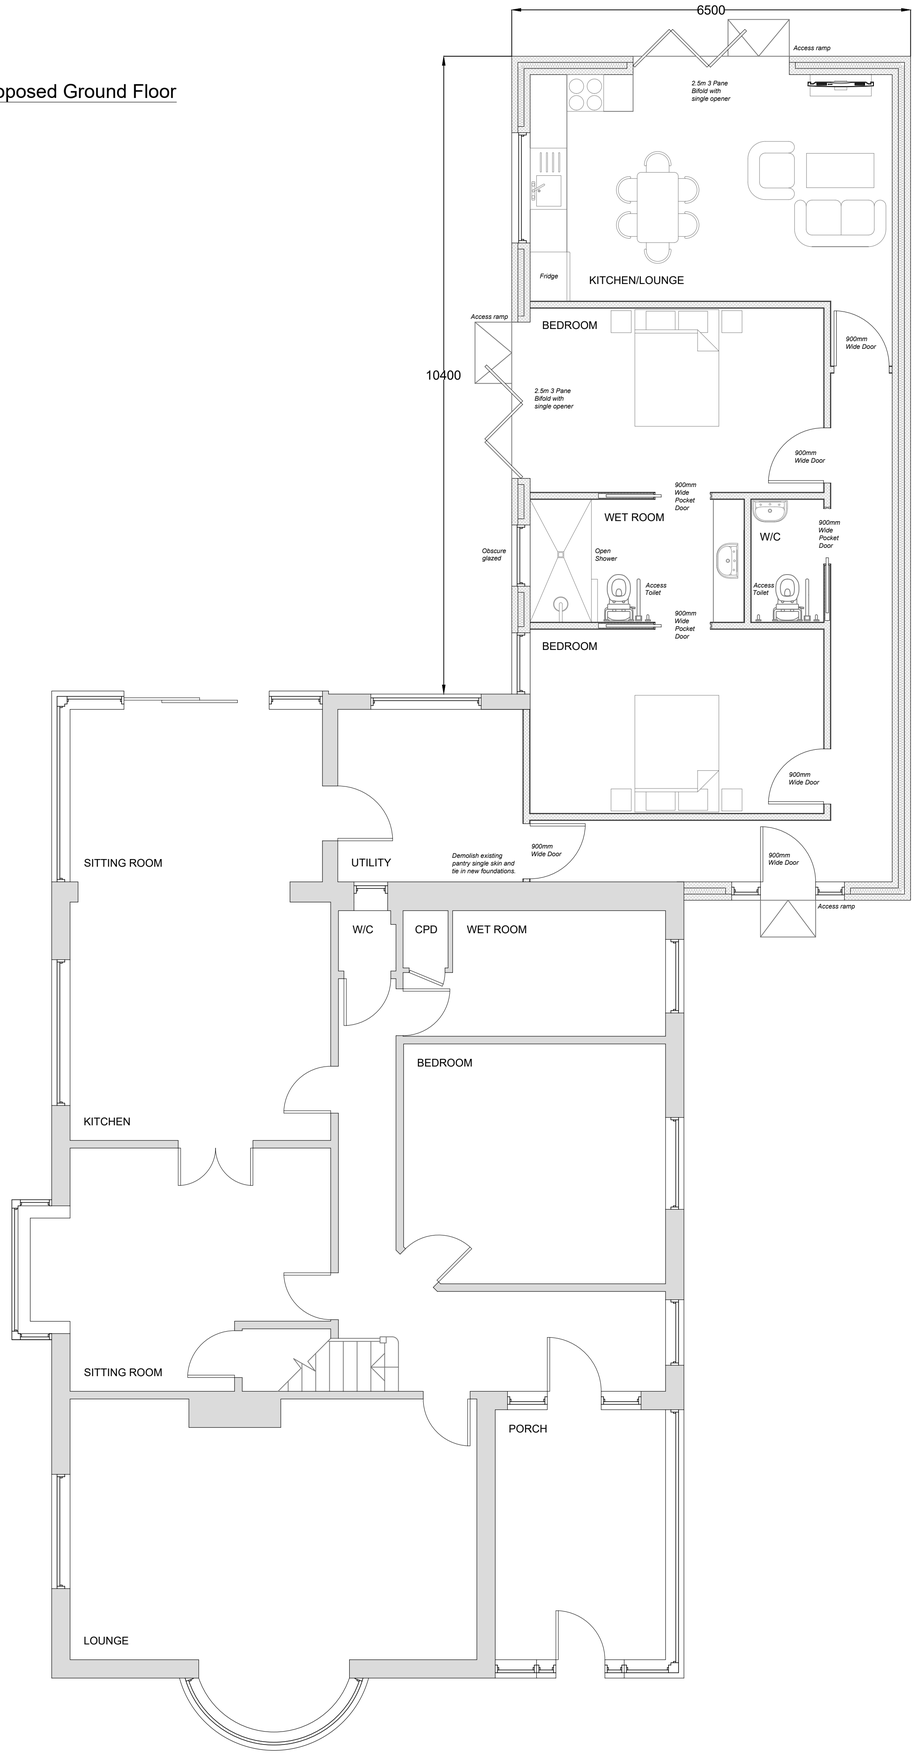

Prposed Roof Plan
1:100

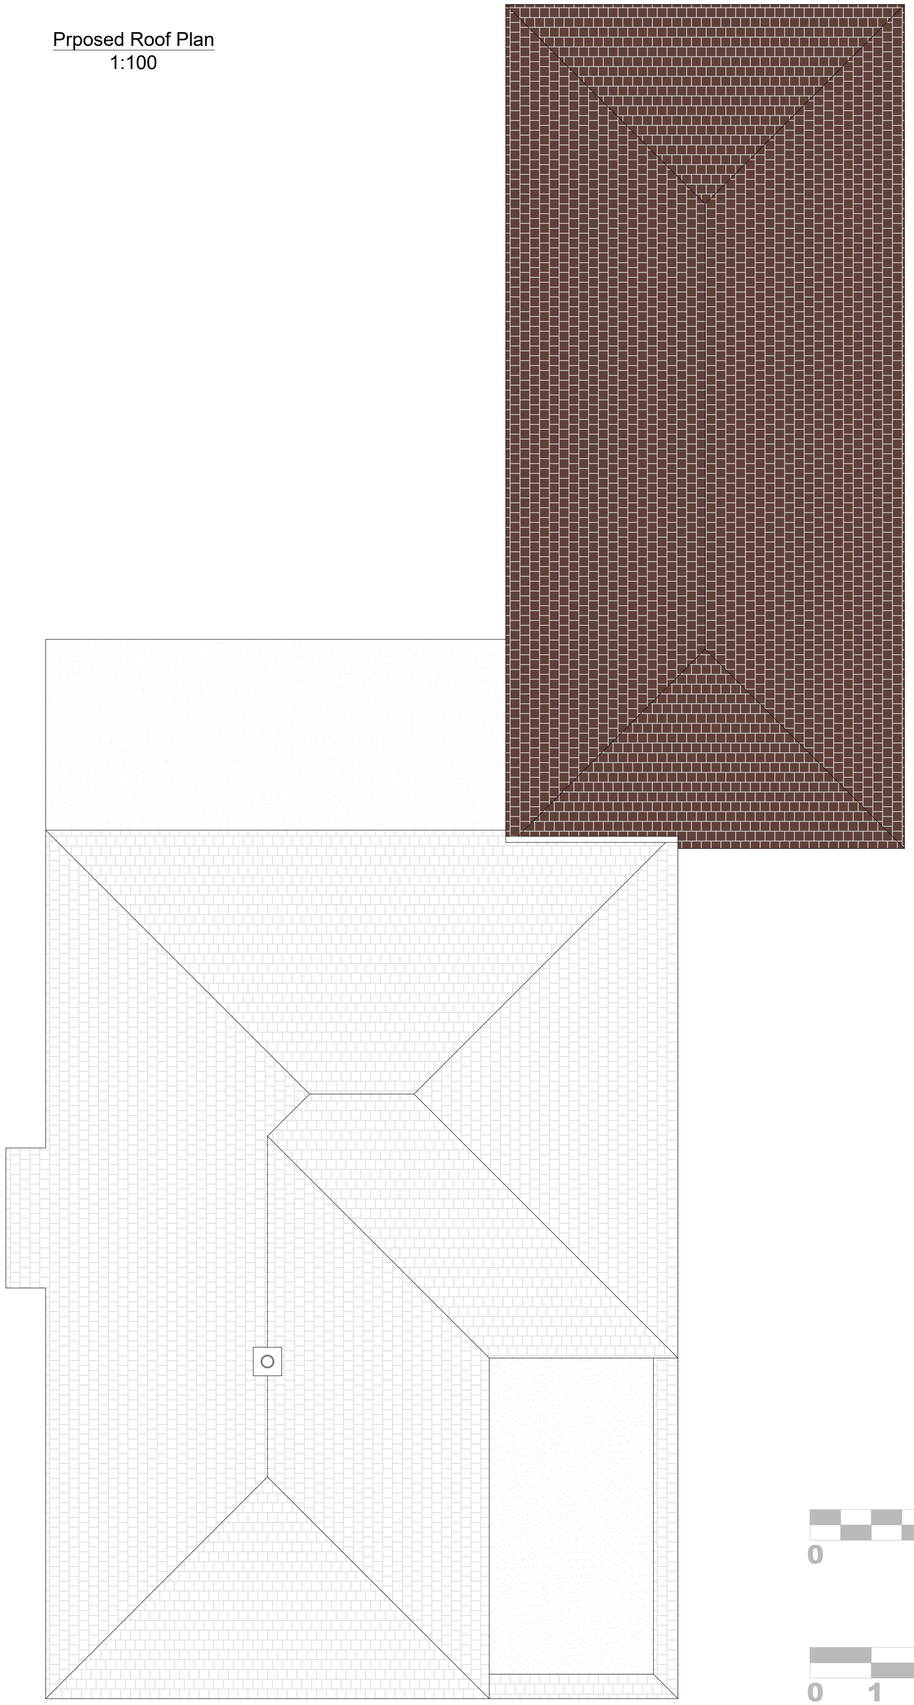

DT Drawing Technical

info@drawingtechnical.co.uk
07845656848

Site Address:	22 Keydell Close Waterlooville Hampshire PO8 9TB
Drawing Title:	Proposed Floorplans
Client Name:	Mr Matt Turner

Job No.	Scale	Date
DT121	A1	07/05/2021

Revision	Drawing No.	Drawn By
A	3	LA

Drawing Notes

The contents of this drawing are copyright to Drawing Technical and may not be altered, copied or reproduced without written consent.

Contractor must verify all dimensions and report any discrepancies before putting work in hand.

Drawings for PLANNING purpose only and hence do not scale from this drawing.

Rev	Description	Date

SCALE BAR 1:100

0 5 10 15 20

SCALE BAR 1:50

0 1 2 3 4 5 10