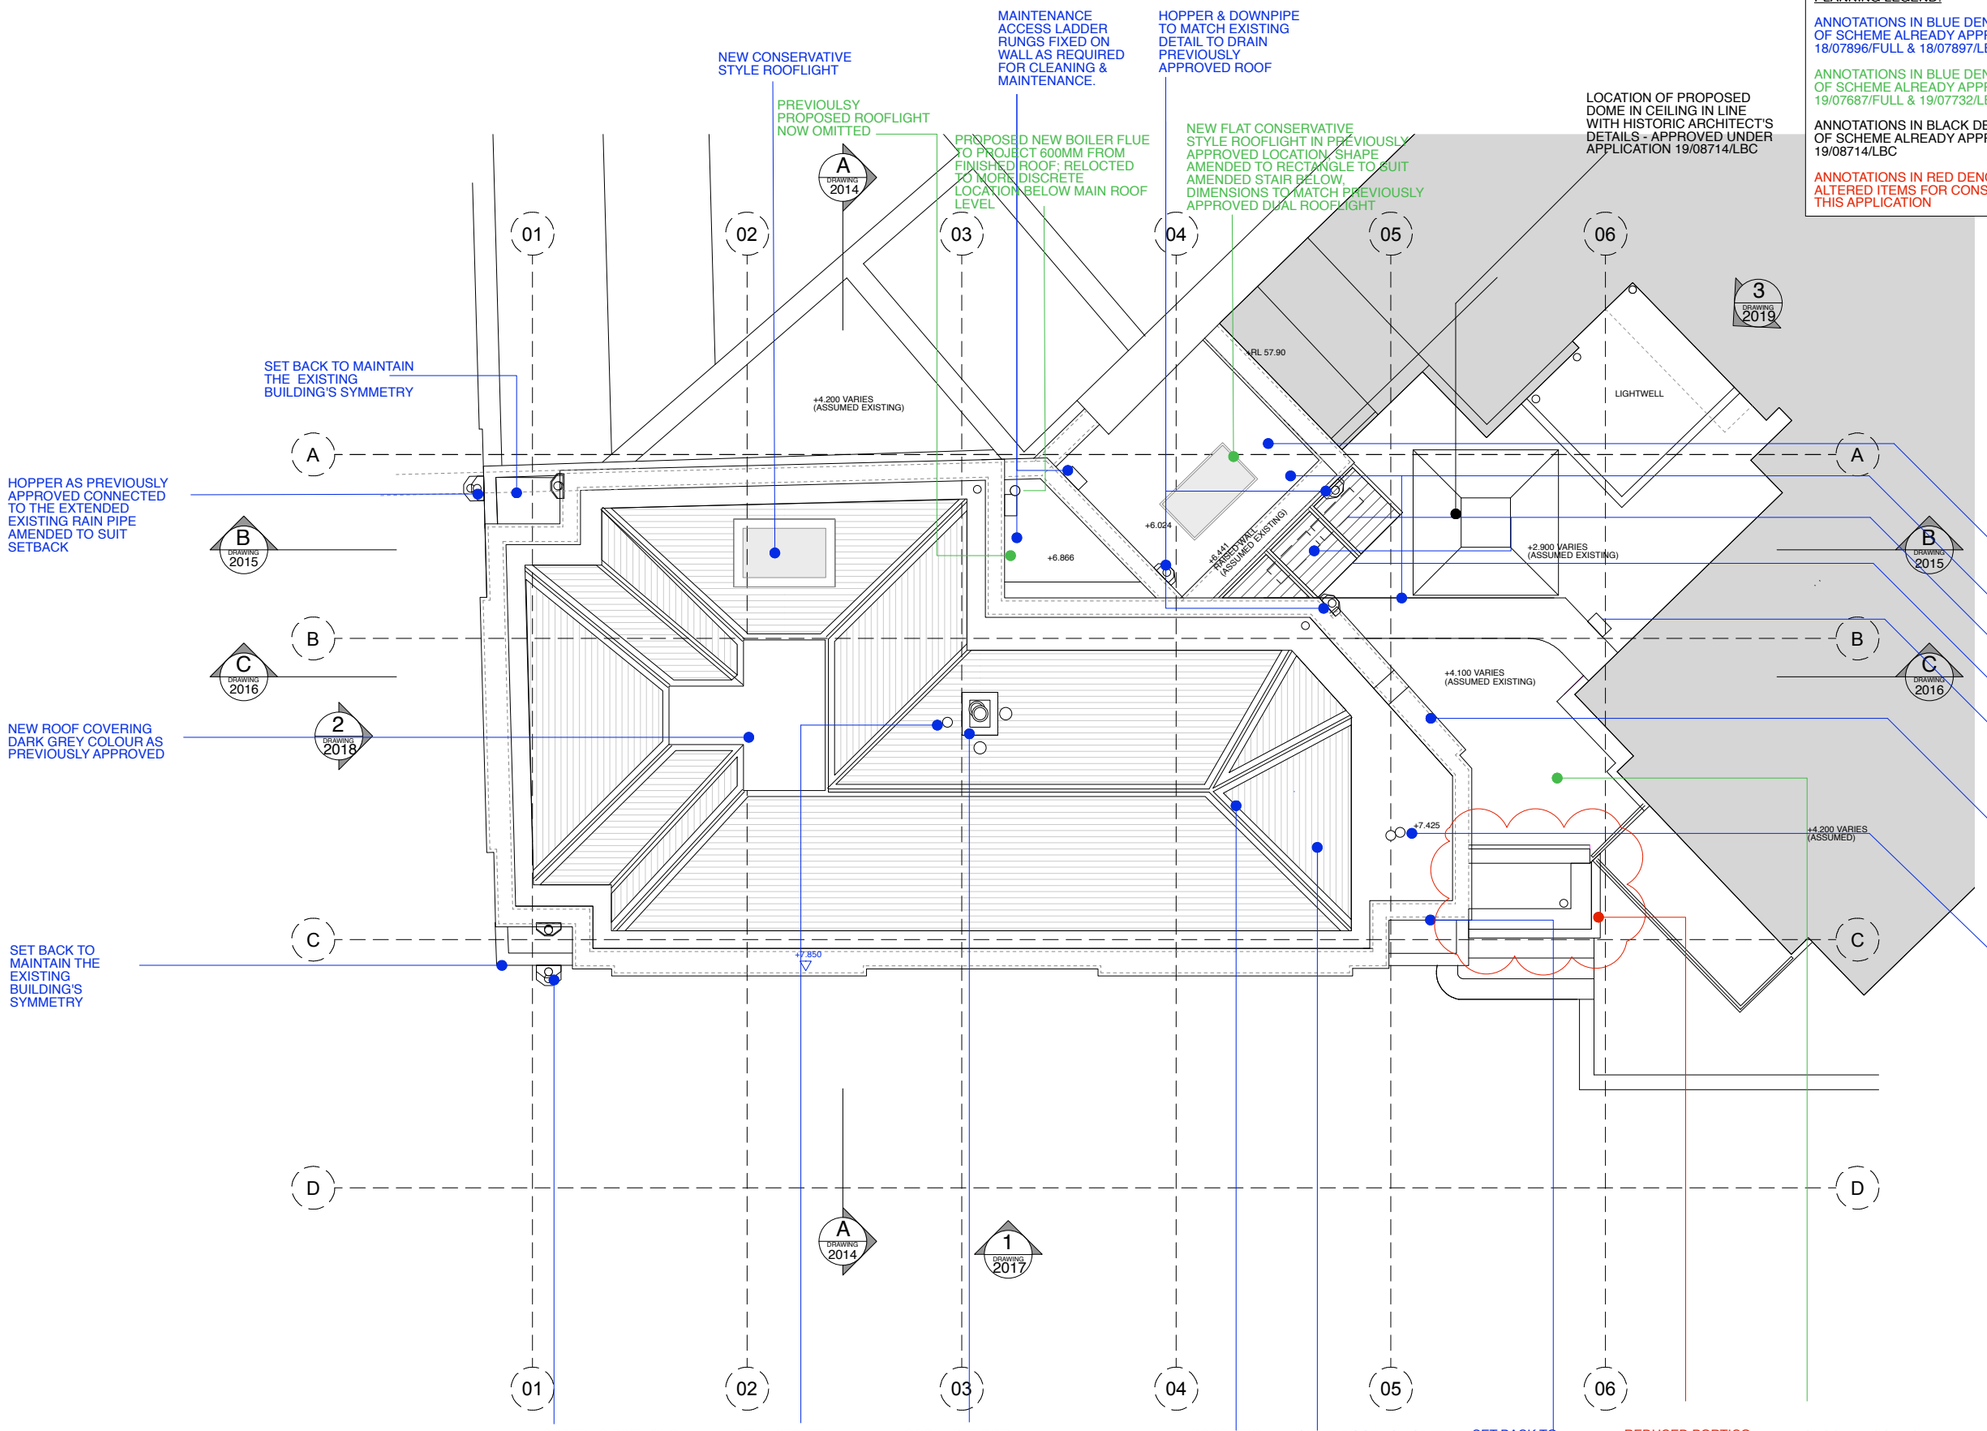


PLANNING LEGEND:

ANNOTATIONS IN BLUE DENOTE ITEMS OF SCHEME ALREADY APPROVED UNDER 18/07896/FULL & 18/07897/LBC

ANNOTATIONS IN BLUE DENOTE ITEMS OF SCHEME ALREADY APPROVED UNDER 19/07687/FULL & 19/07732/LBC

ANNOTATIONS IN BLACK DENOTE ITEMS OF SCHEME ALREADY APPROVED UNDER 19/08714/LBC

ANNOTATIONS IN RED DENOTE NEW / ALTERED ITEMS FOR CONSIDERATION IN THIS APPLICATION

**GENERAL NOTES**

DO NOT SCALE FROM DRAWINGS. ALL DIMENSIONS TO BE CHECKED ON SITE. REPORT OMISSIONS AND DISCREPANCIES TO THE ARCHITECT IMMEDIATELY.

REVISION DATES MARKED ON THE DRAWING ARE STATED IN THE FOLLOWING ORDER: YEAR, MONTH, DAY (YY.MM.DD).

© MORENO MASEY LTD

NOTES

NEW DOORS, SKIRTINGS + CORNICES TO FIRST FLOOR & LOWER GROUND FLOOR

NEW WINDOWS AND GLAZED DOORS ARE TO MATCH THE STYLE OF THE EXISTING WINDOWS. ALL EXTERNAL WINDOWS AND GLAZED DOORS WILL BE FITTED WITH ACOUSTIC SINGLE GLAZING (REFER TO DRAWINGS 2033 AND 2034 AND SPECIFICATION)

NEW DOORS THROUGHOUT ALL SKIRTING AND ARCHITRAVES TO REMAIN AS EXISTING AT GROUND FLOOR LIVING ROOM, DINING ROOM, KITCHEN WITH NEW DOOR LEAFS. NEW ARCHITRAVES TO MATCH EXISTING WHERE NECESSARY ON GROUND FLOOR.

NEW FLOOR FINISHES ON ALL FLOORS BUT EXISTING LEVELS MAINTAINED UNLESS OTHERWISE NOTED.

# PROPOSED ROOF PLAN

SCALE 1.50@ A1, 1:100 @ A3

| REV | DATE | NOTES |
|---|---|---|
| P3. | 29.03.21. | FOR PLANNING [AS] |
| P2. | 02.10.19. | FOR PLANNING [NL] |
| P1 | 31.08.18 | FOR PLANNING [JR] |

**moreno:masey**
architects+interiors
t +44 20 3142 6554
www.morenomasey.com

PROJECT
31 WILTON CRESCENT

CLIENT
LONDON REALTY

DRAWING TITLE
PROPOSED ROOF PLAN

| SCALE | DATE | DRAWN | CHECK |
|---|---|---|---|
| 1:50 @A1,1:100 @A3 | DEC 17 | JR | MR |

| PROJECT NO. | DWG NO. | REVISION |
|---|---|---|
| 14028 | 1913 | P3 |

DO NOT SCALE FROM DRAWING. ALL DIMS TO BE CHECKED ON SITE REPORT OMISSIONS AND DISCREPANCIES TO ARCHITECT IMMEDIATELY. ©MORENO MASEY LTD