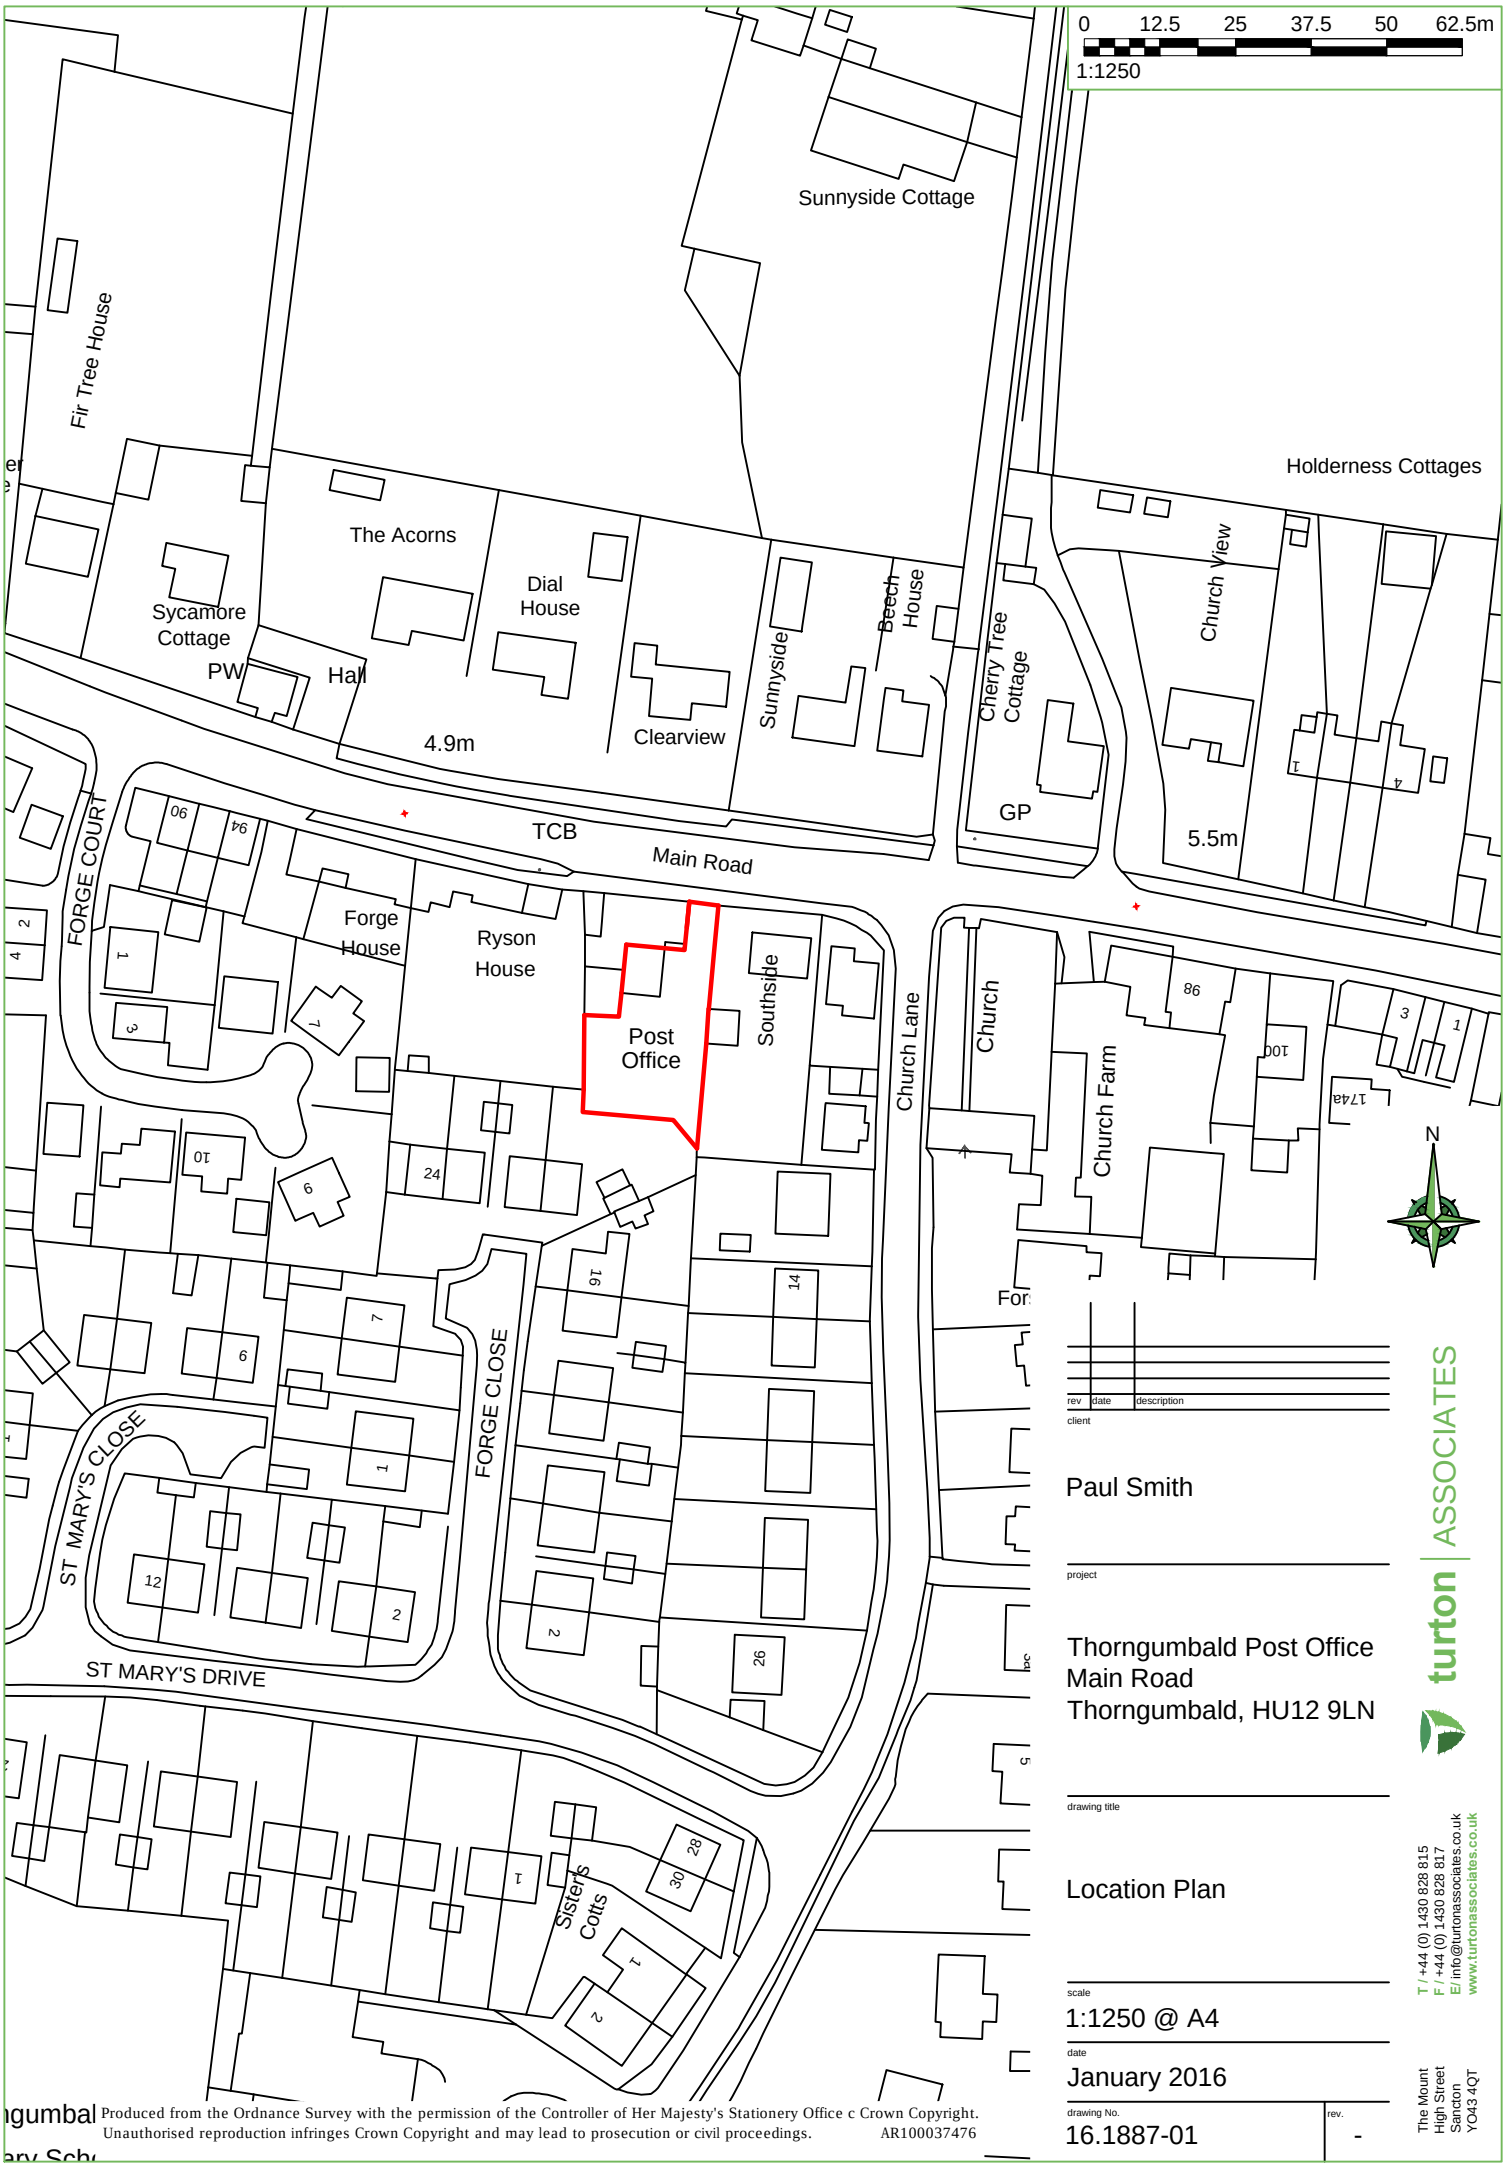

rev | date | description

client

Paul Smith

project

Thorngumbald Post Office
Main Road
Thorngumbald, HU12 9LN

drawing title

Location Plan

scale

1:1250 @ A4

date

January 2016

drawing No.

16.1887-01

rev.

-

turton | ASSOCIATES

T / +44 (0) 1430 828 815
F / +44 (0) 1430 828 817
E/ info@turtonassociates.co.uk
www.turtonassociates.co.uk

The Mount
High Street
Sancton
YO43 4QT

Produced from the Ordnance Survey with the permission of the Controller of Her Majesty's Stationery Office c Crown Copyright.
Unauthorised reproduction infringes Crown Copyright and may lead to prosecution or civil proceedings. AR100037476