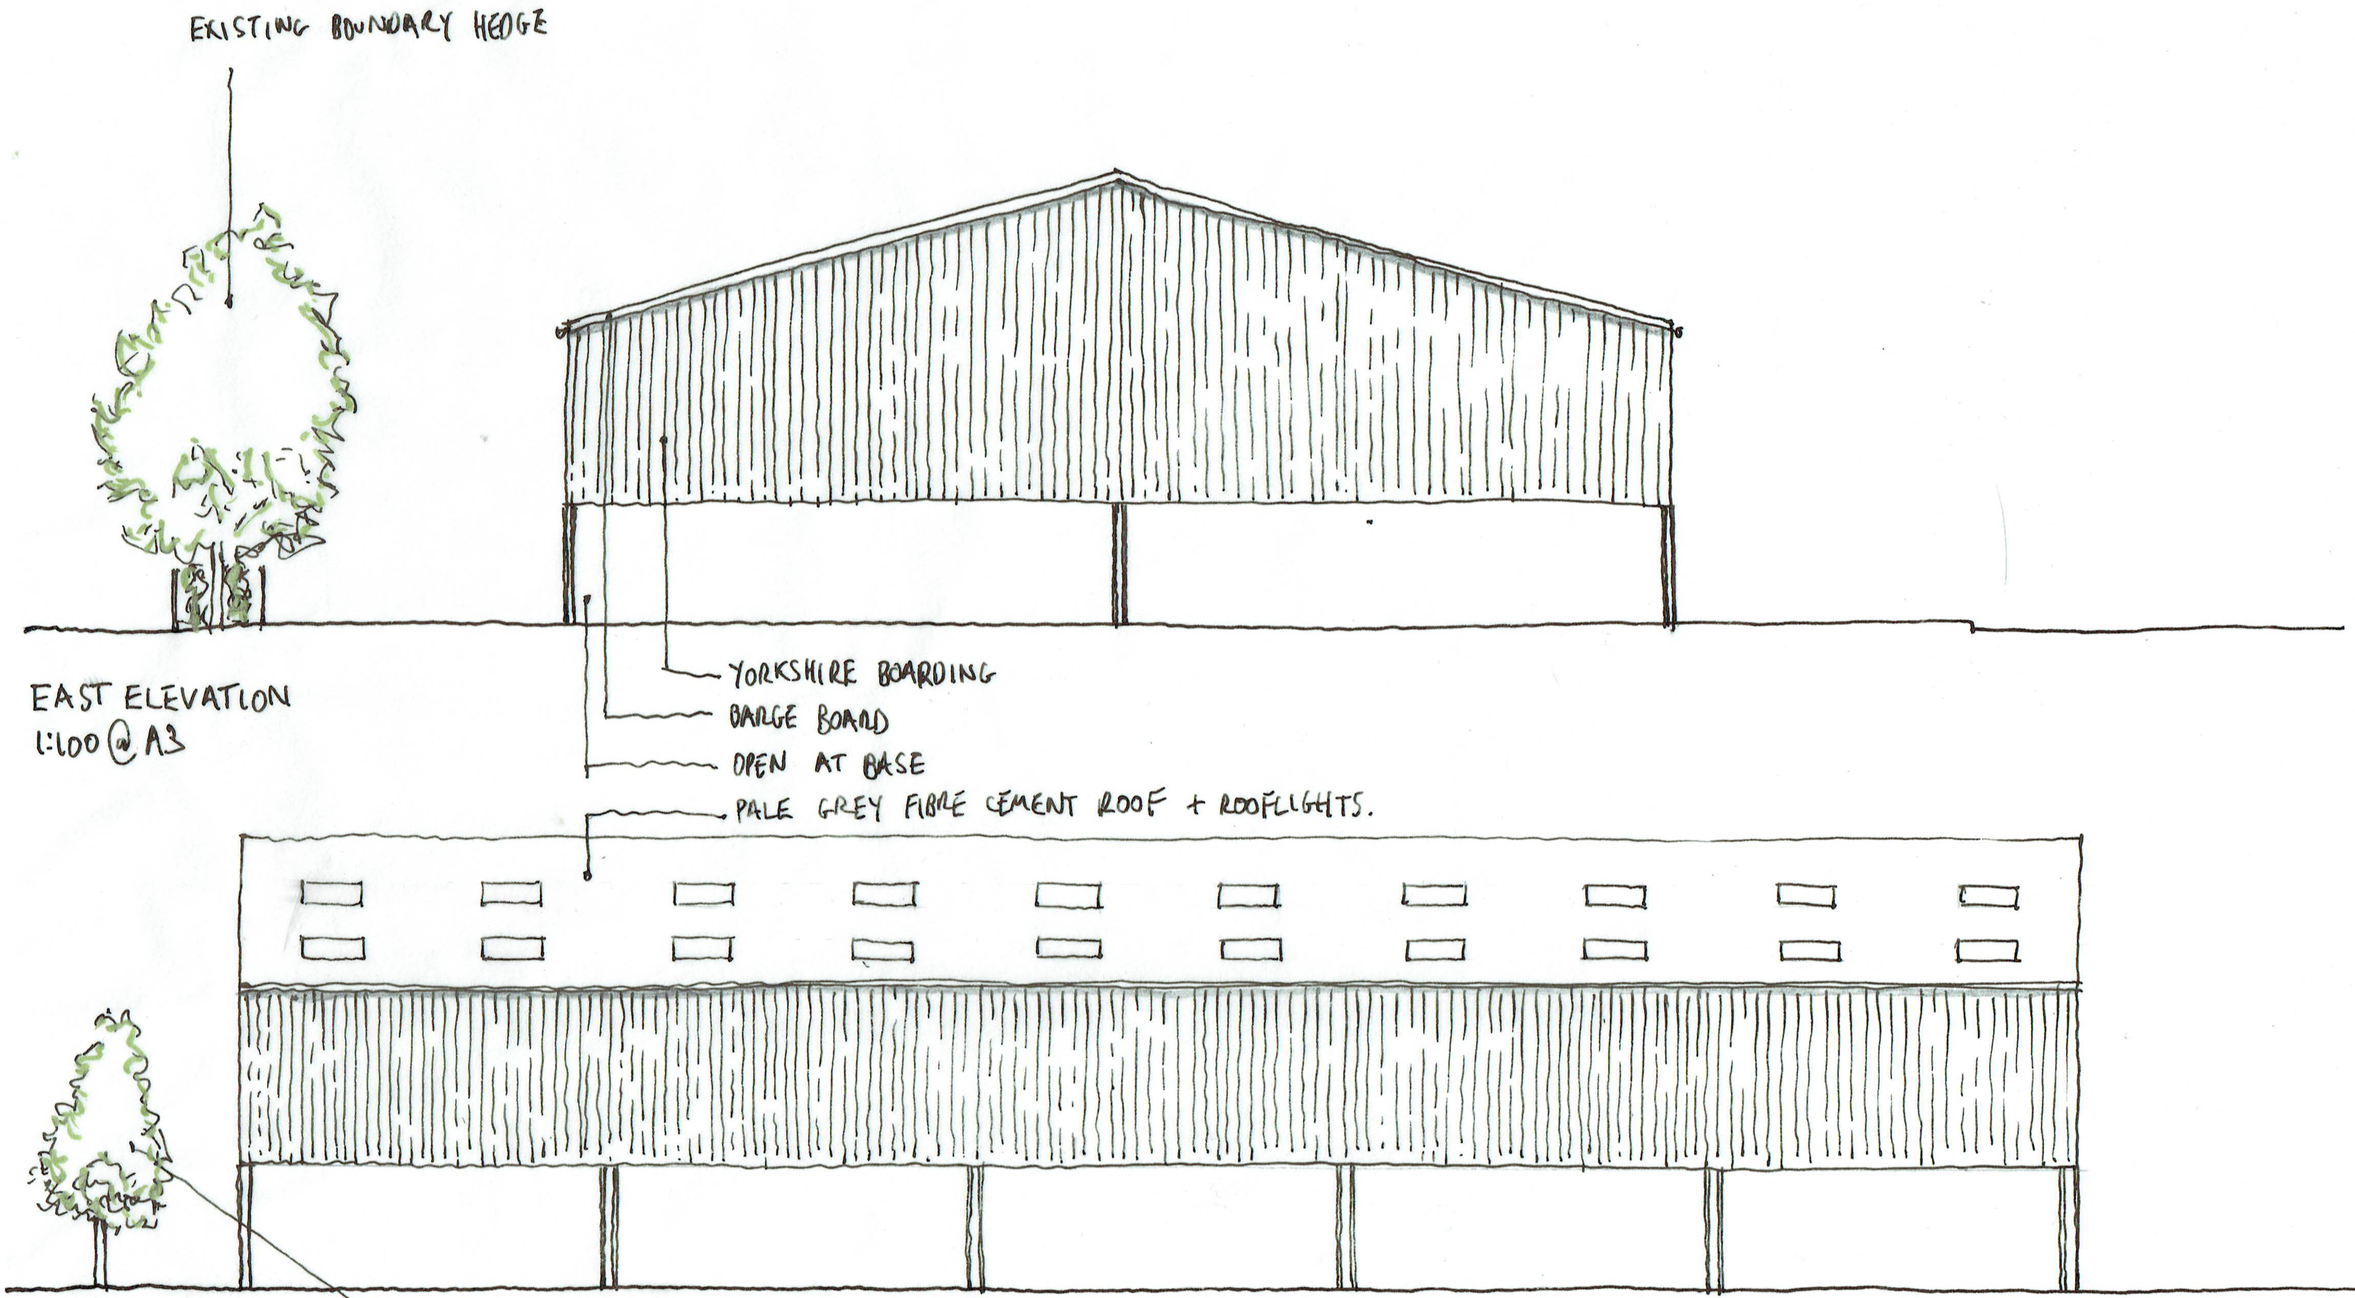

EAST ELEVATION
1:100 @ A3

SOUTH ELEVATION
1:100 @ A3

WATERCOMBE FARM SHED
ELEVATIONS 1
DWG 003