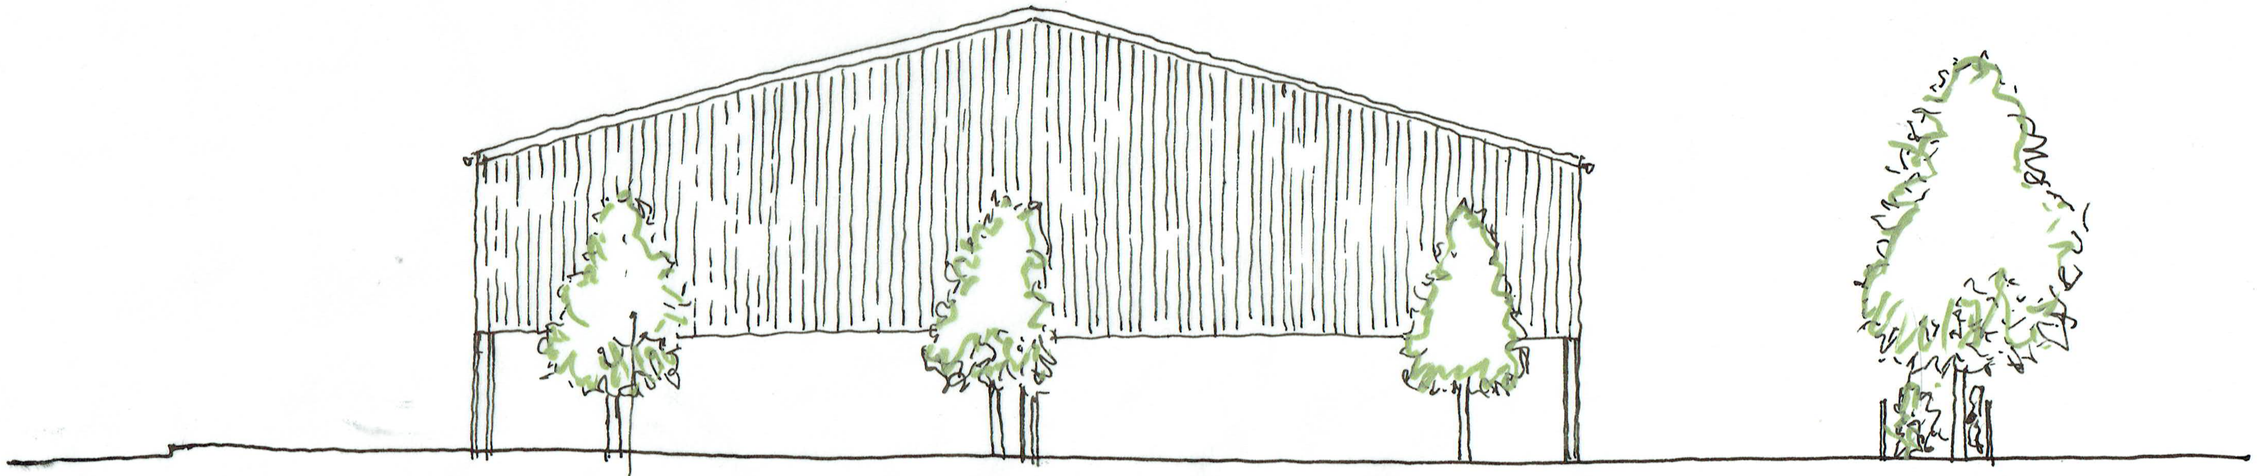

WEST ELEVATION
1:100 @ A3

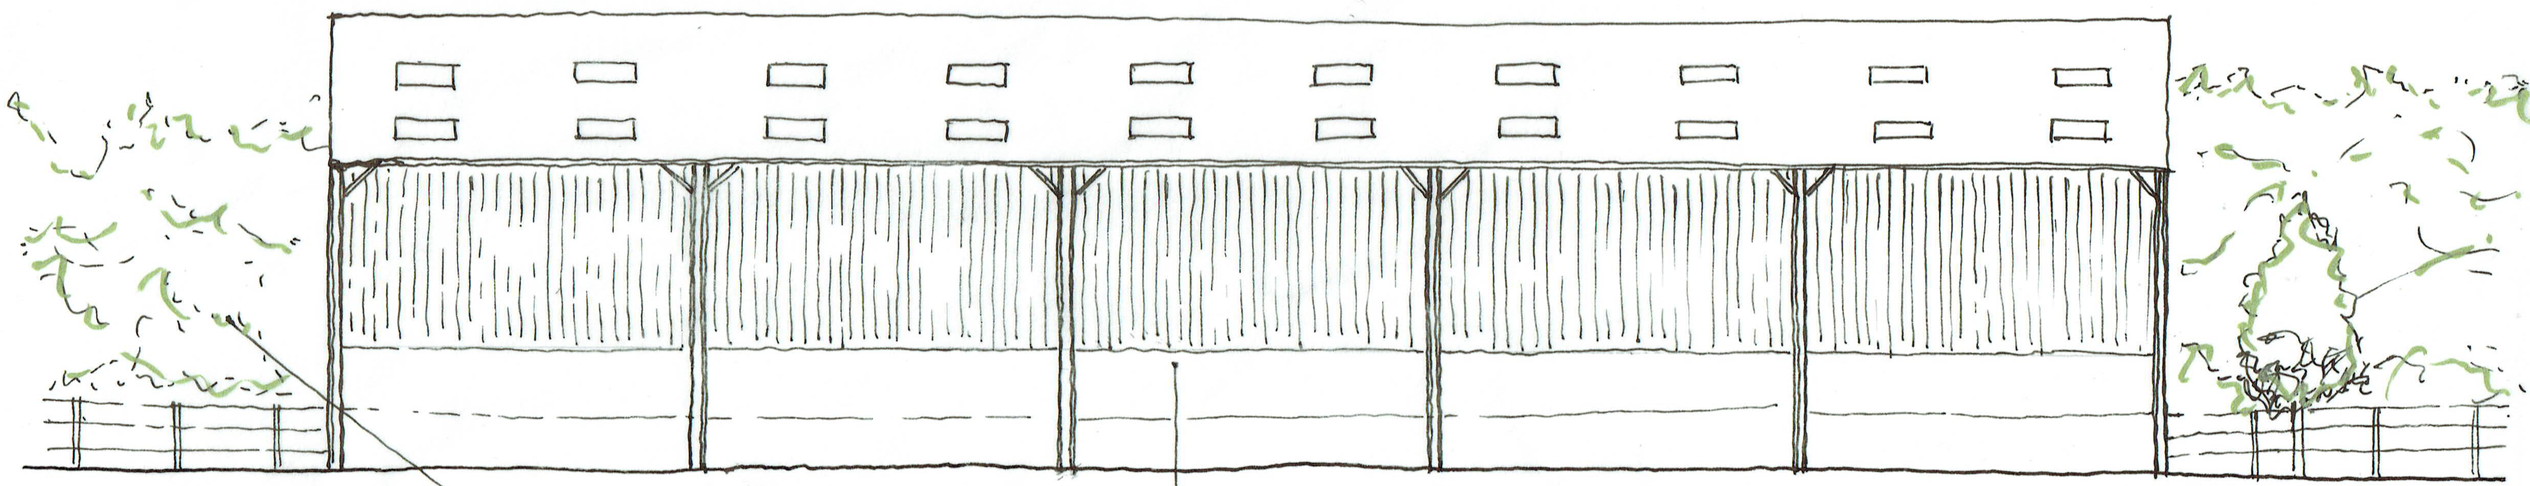

NORTH ELEVATION
1:100 @ A3

WATERCOMBE FARM SHED
ELEVATIONS 2
DWG 004