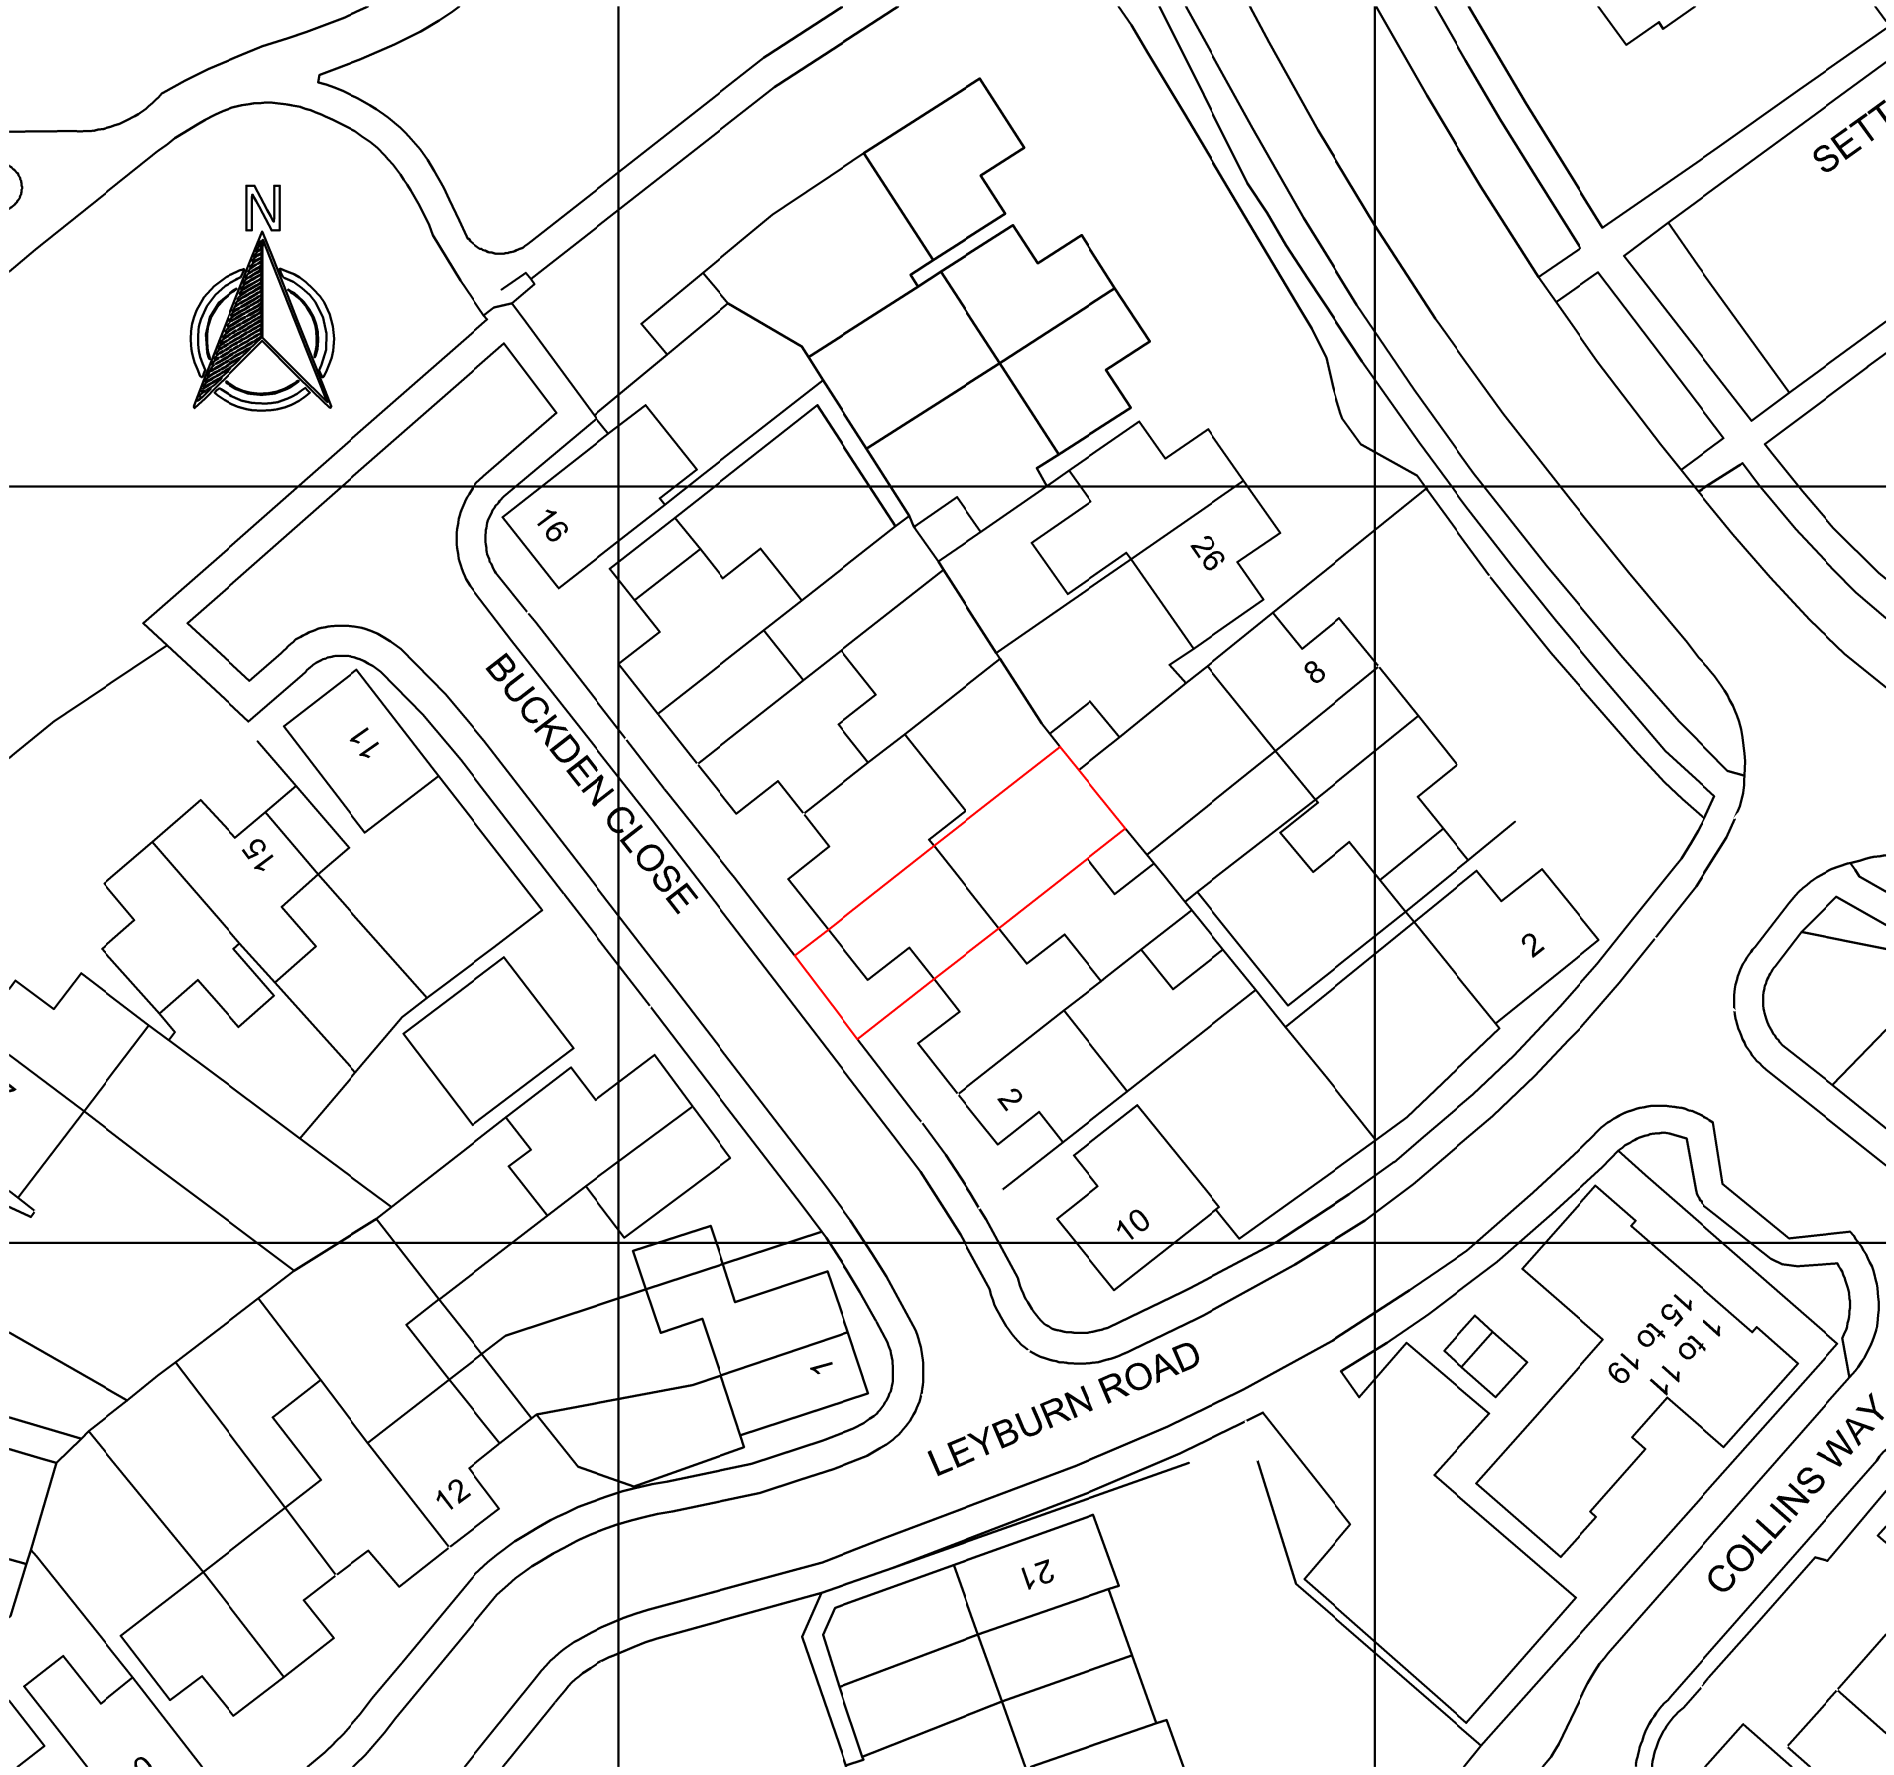

Block Plan

© Hoyle and Dean - DISCLAIMER:

■ This drawing is copyright and shall not be reproduced nor used for any other purpose without the written permission of Hoyle and Dean ■ This drawing must be read in conjunction with all other related drawings and documentation ■ It is the contractors responsibility to ensure full compliance with the relevant Regulations ■ Until technical approval has been obtained from the relevant Authorities it should be understood that all drawings issued are PRELIMINARY and NOT for Construction ■ Should the contractor start site work prior to approval been given, it is entirely at his own risk ■ Do not scale from this drawing, use figured dimensions only ■ It is the contractors responsibility to check and verify all dimensions on site ■ Any discrepancies to be reported to Hoyle and Dean immediately ■ All survey information is provided by the surveying company and Hoyle and Dean cannot accept any liability for any discrepancies there in ■ All survey information to be verified on site by Contractor ■ For our Standard Terms and Conditions, please visit **www.hoyleanddean.com/terms** ■ Alternatively, a hard copy can be posted to you

Notes:

Rev	Date	Description	Drawn	Checked
P1	08.04.21	First Issue	NK	YK

Client
Mr Tom and Mrs Maureen Deal

Project
Single Storey rear Extension
No. 6 Buckden Close
Fordbridge, Birmingham, B37 5JW

Title
Block Plan

Drawing Status
Planning Application

Drawn	NK	Checked	NK
Date	08.04.21	Scale	1:500@A3

HoyleDean
SUSTAINABILITY PROFESSIONALS
■ T: 07709 614 651 ■ E: info@hoyleanddean.com ■ W: www.hoyleanddean.com
Architectural and Sustainability Consultants

Job Number	Drawing Number	Rev
001551	08	P1