6 GLEBE ROAD
SEVENOAKS WEALD
TN14 9PB

Mr&Mrs D Steer

Existing North
Elevation

Drg no 21.01.10

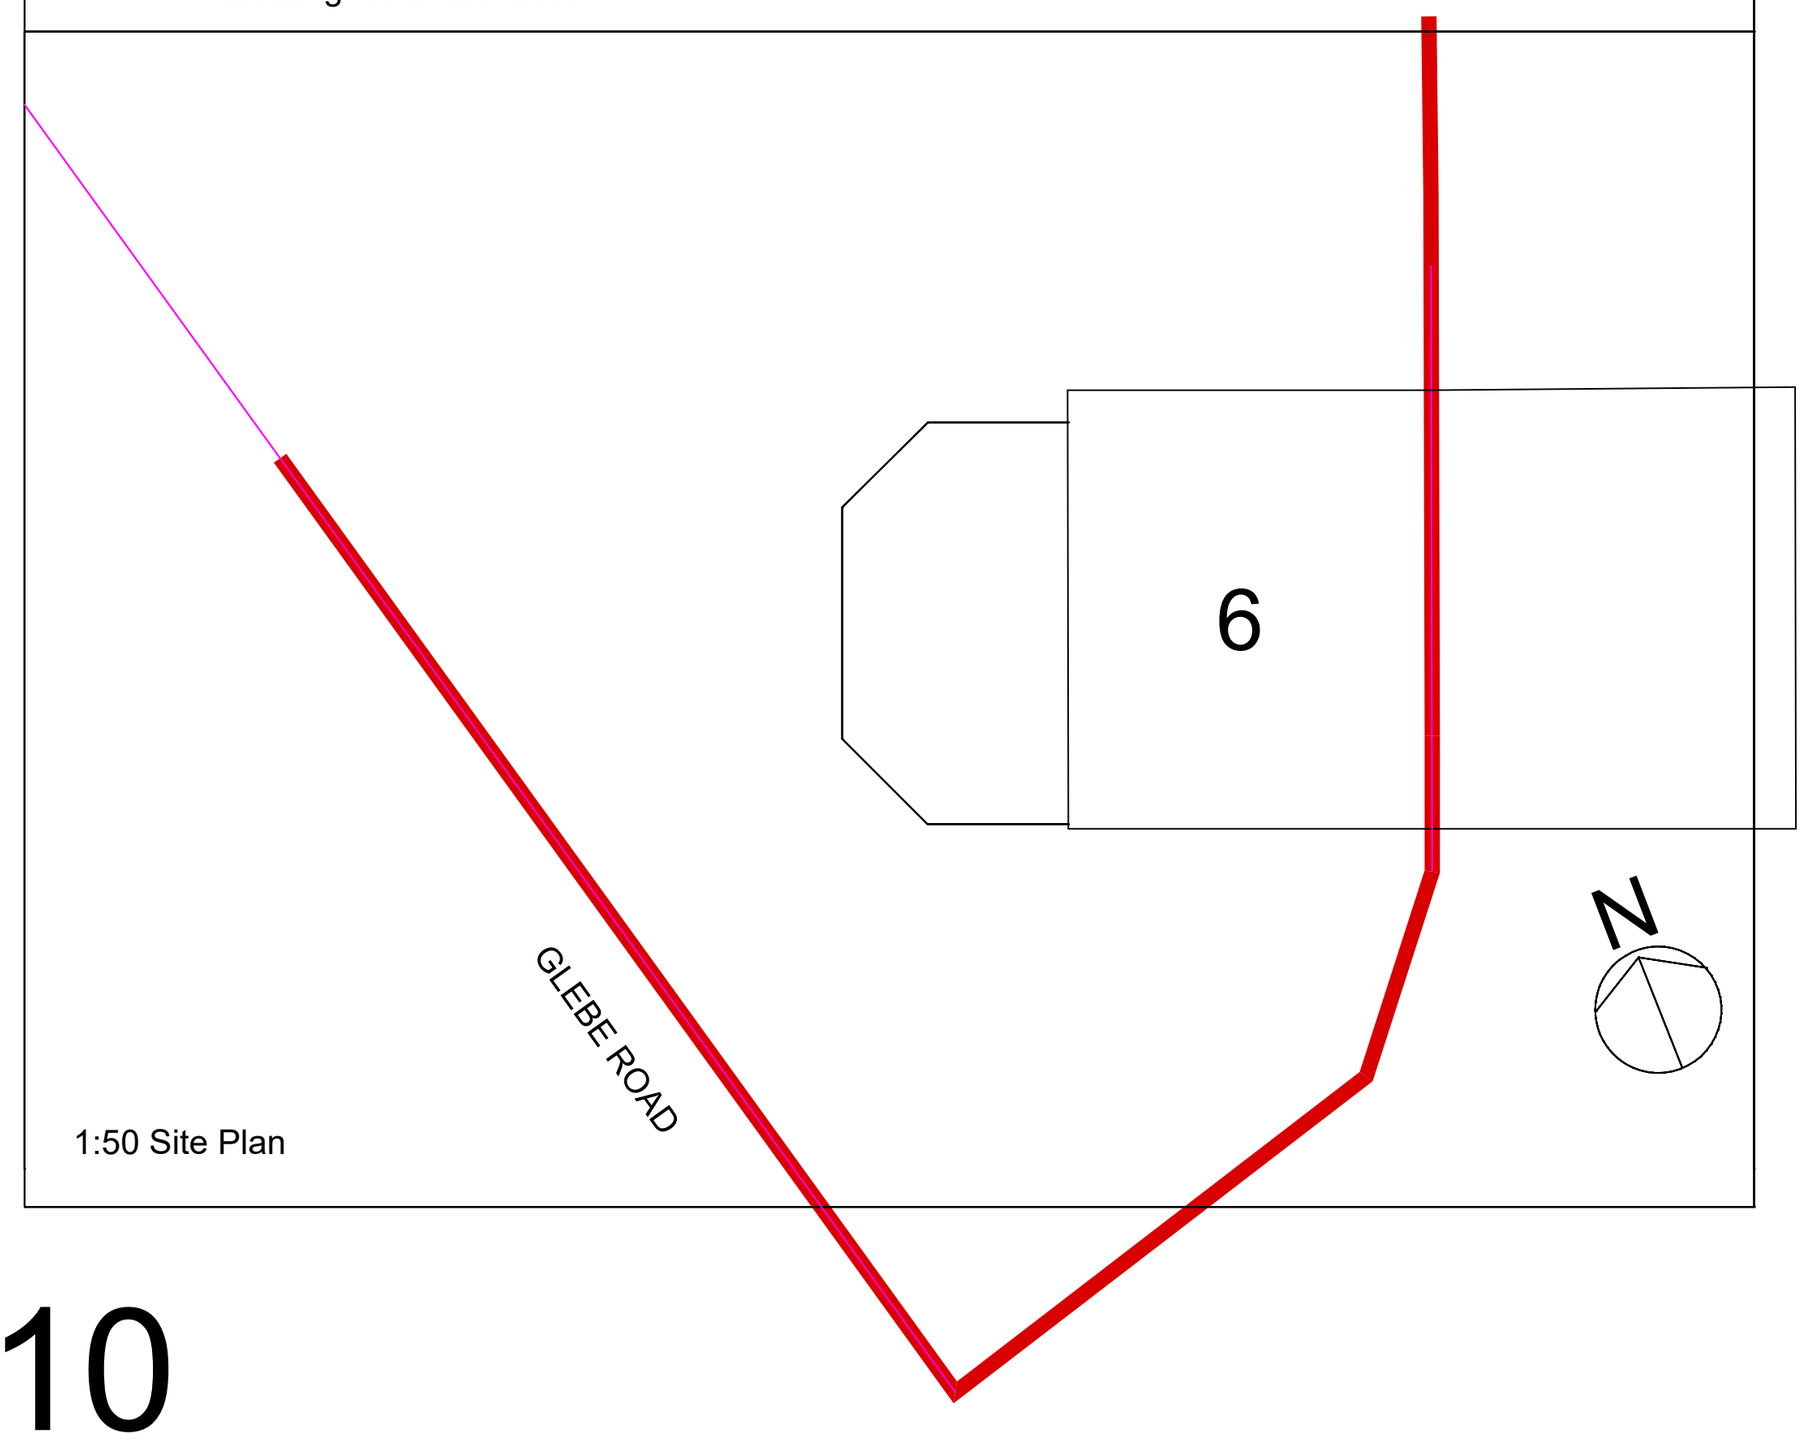

1:50 Site Plan