SCALE 1:50

0 1 2 3 4 5

Existin South Elevation

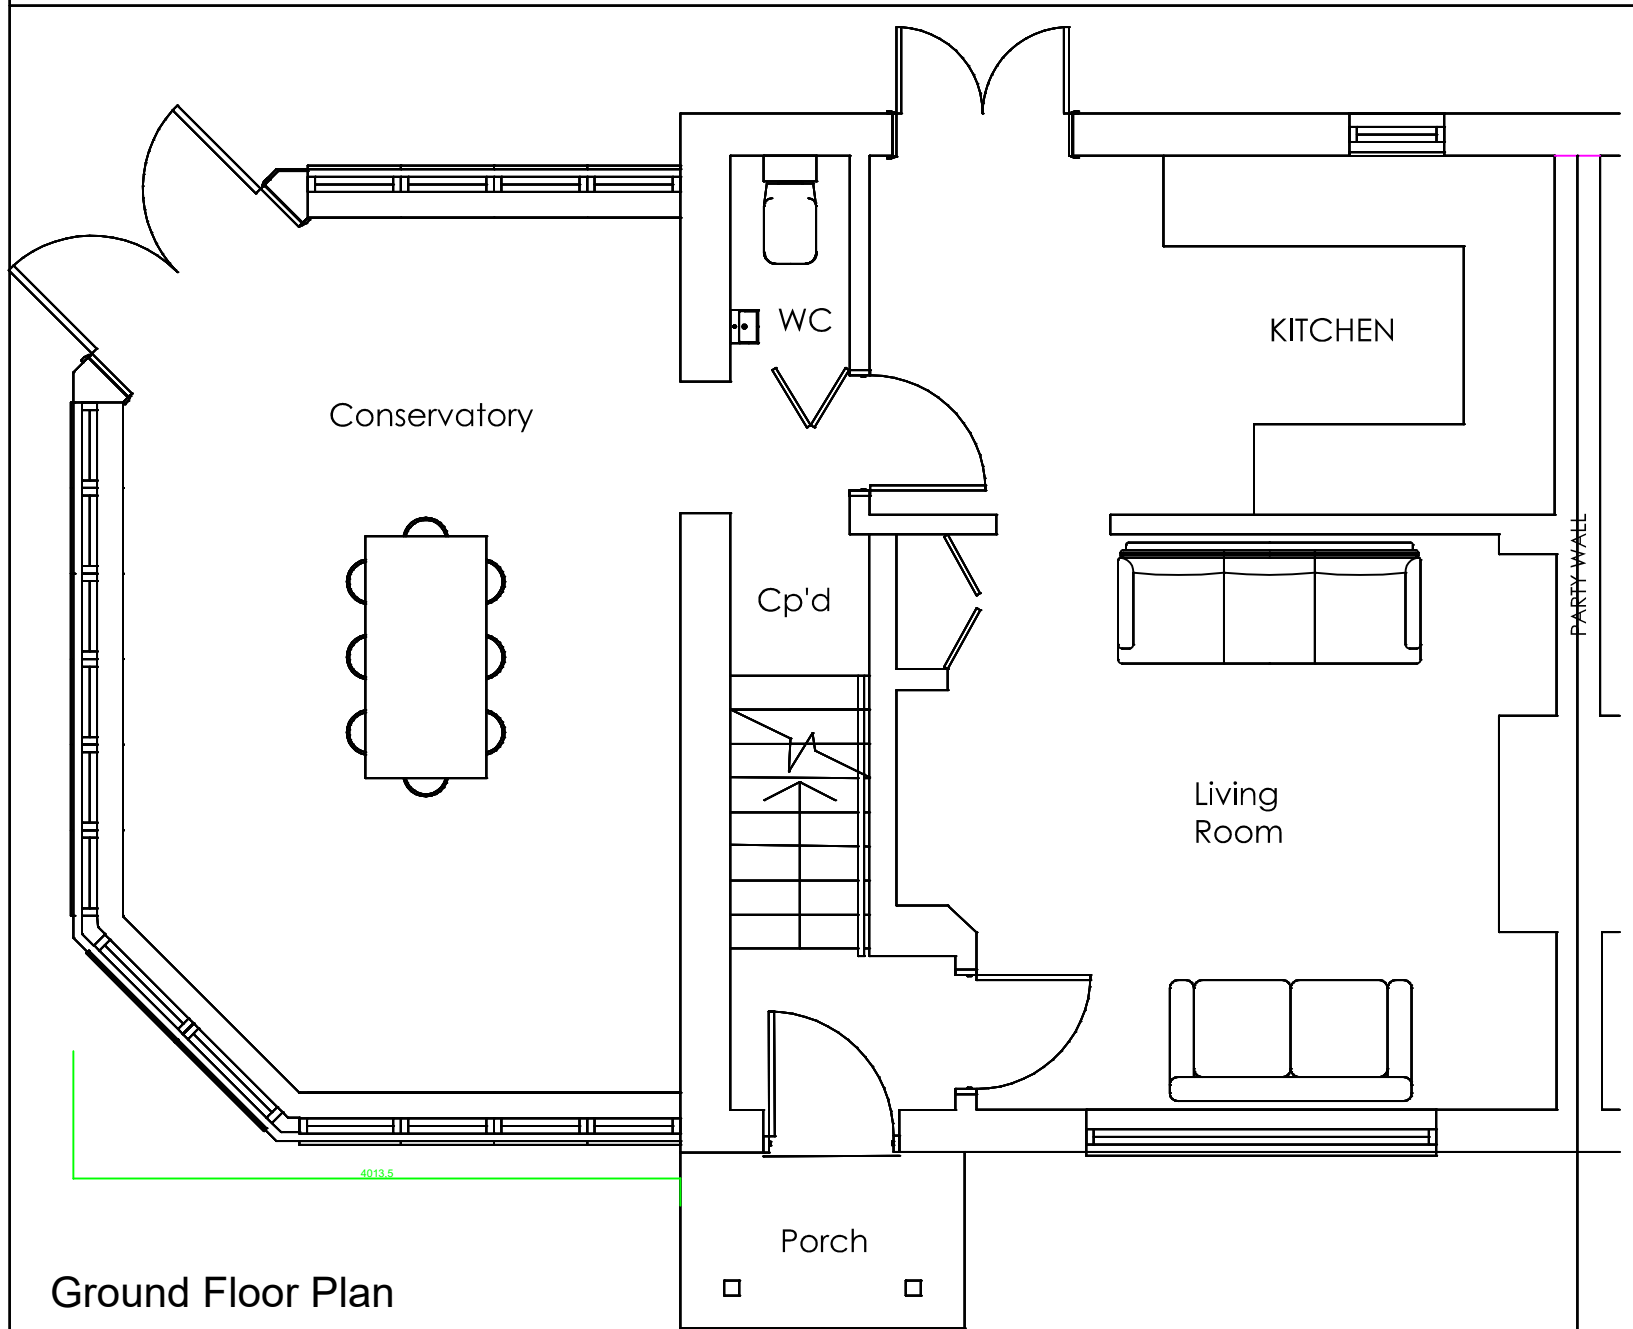

Ground Floor Plan

N

6 GLEBE ROAD
SEVENOAKS WEALD
TN14 9PB

Mr&Mrs D Steer

Existing South
Elevation &
Ground Floor Plan

Drg no 21.01.8