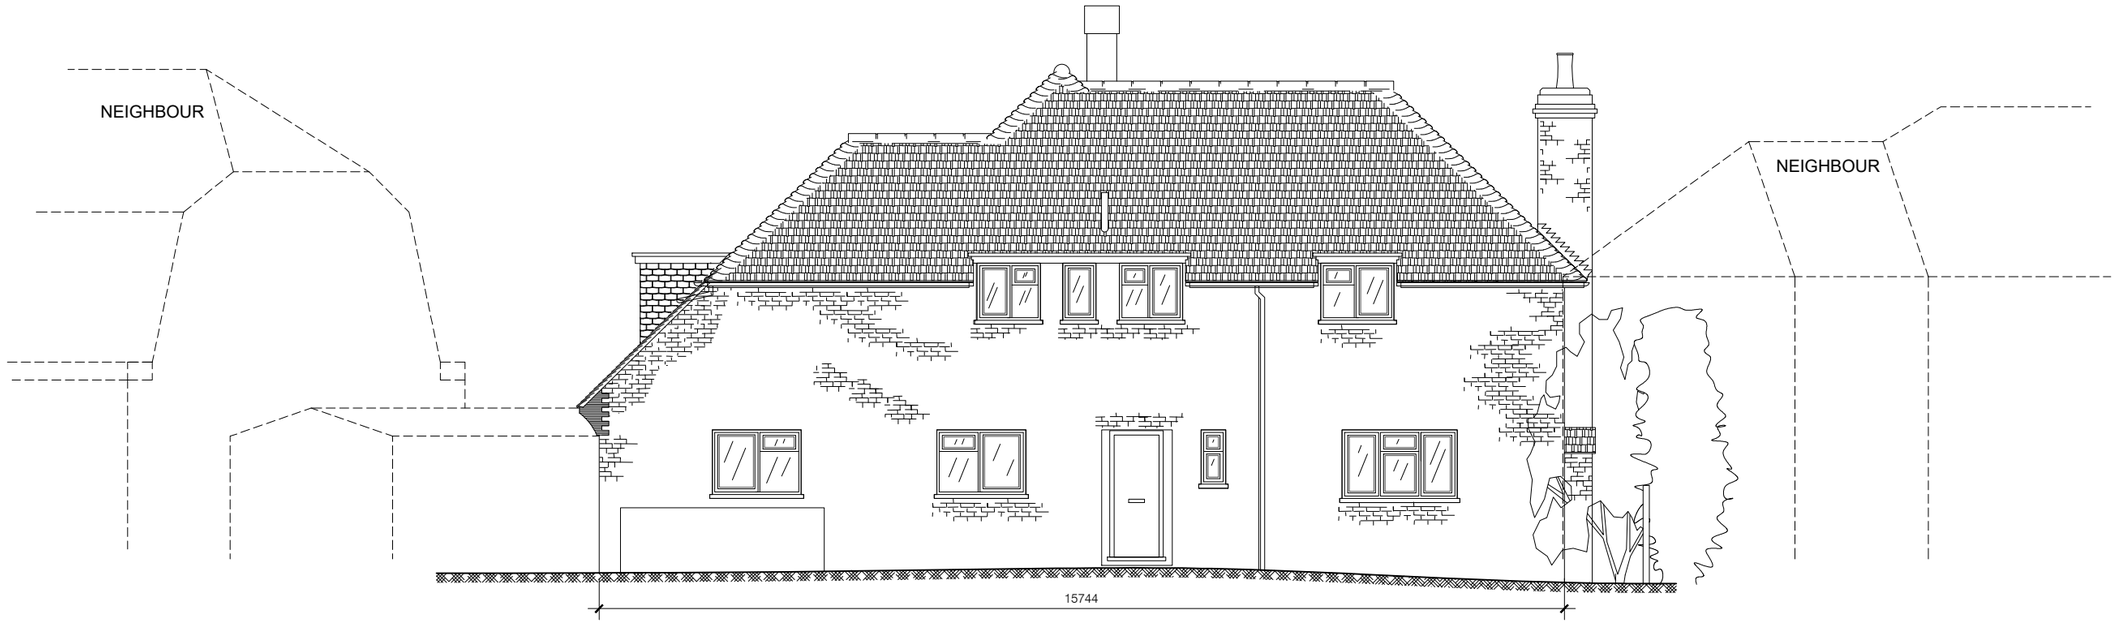

Front Elevation

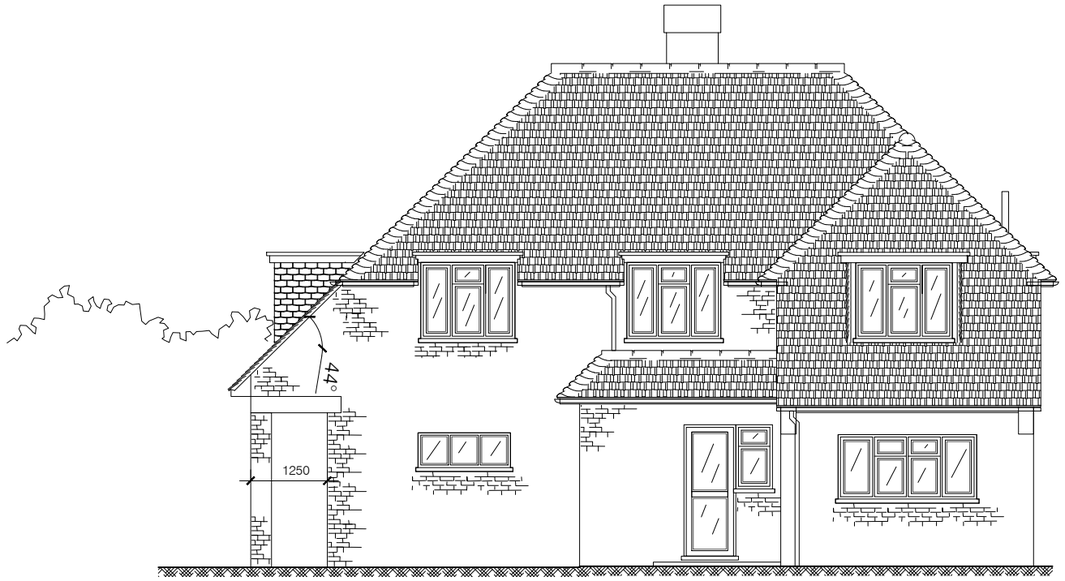

Side Elevation (E)

1:100

0 5 10m

NC CAD

REVISIONS: A ALTERED PAGE LAYOUT

CLIENT:	Mr & Mrs De Widt	DATE:	11th March 2017
PROJECT:	56 The Rise Sevenoaks Kent TN13 1RN	DRAWN BY:	N.C.
		SCALE:	1:100 @ A3

Please note that plans are drawn to the scale specified and can be scaled for planning purposes only.

DRAWING TITLE: EXISTING ELEVATIONS

DRAWING Nº: 210217-S-04