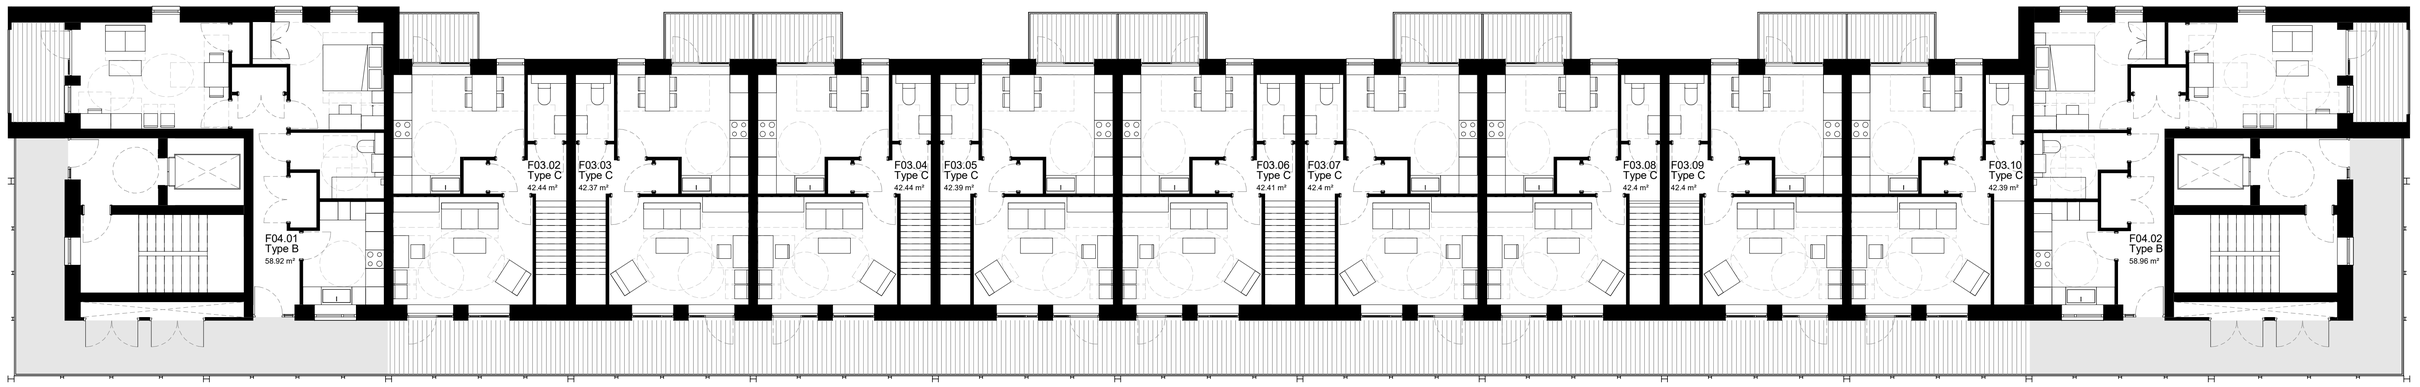

1 Fourth Floor Plan

1 : 100

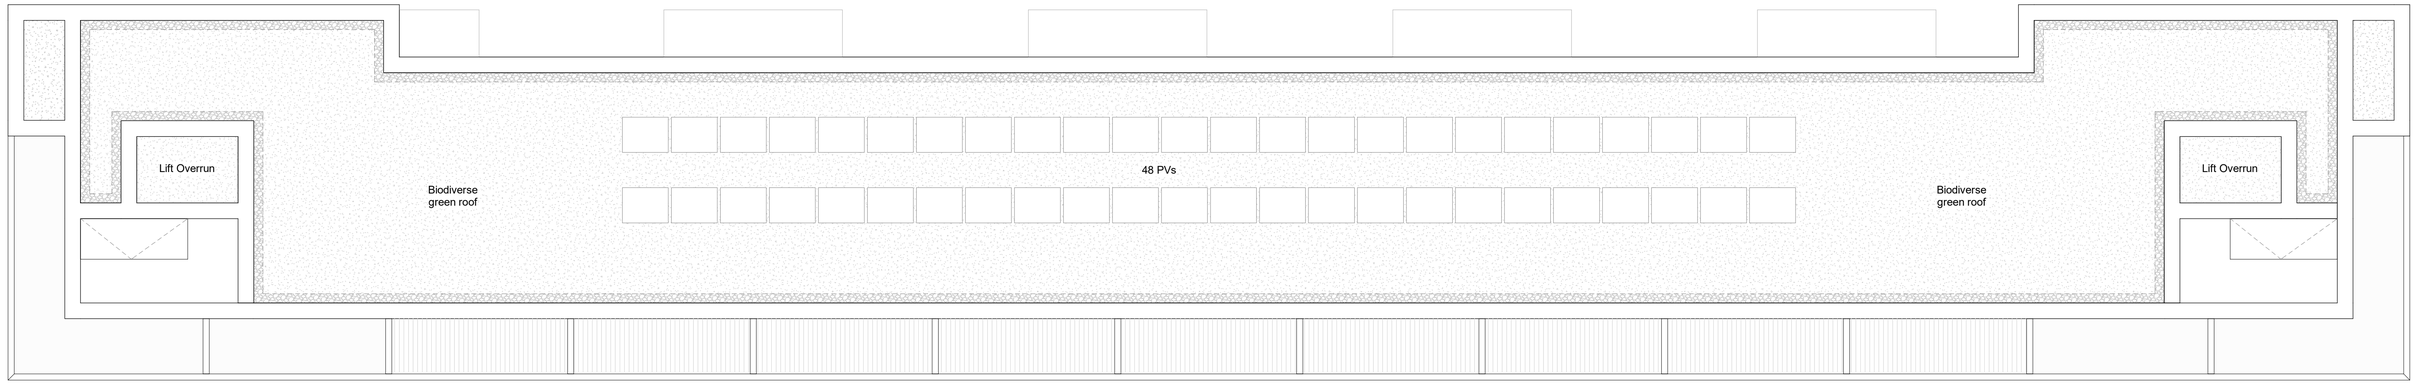

2 Roof Plan

1 : 100

N

1 0 1 2 3 4m

1:100 FULL SIZE A1

Weston Williamson + Partners (WW+P) is the owner of the copyright subsisting in these drawings, plans, designs and specifications. They must not be used, reproduced or copied, in whole or in part, nor may the information, ideas and concepts therein contained (which are confidential to WW+P) be disclosed to any person without the prior written consent of that company.

1. Do not scale drawings. Written dimension govern.
2. All dimensions are in millimetres unless noted otherwise.
3. All dimensions shall be vertified on site before proceeding with the work. WWP shall be notified in writing of any discrepancies.
4. This drawing must be read in conjunction with all relevant contracts, specifications and drawings.
5. Check all levels against survey drawings to surrounding works area.
6. All levels have been provided by the Surveyor

Notes:

Key Plan:

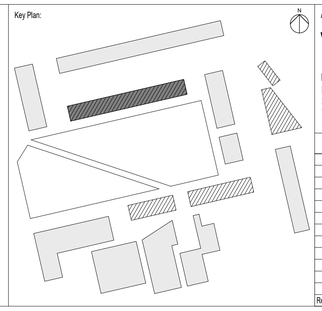

Architect:

WestonWilliamson+Partners

London
Melbourne
Sydney
Toronto

12 Valentine Place
London
SE1 8QH
T: +44 (0)20 7401 8877
F: +44 (0)20 7401 8349
www.westonwilliamson.com

Rev	Date	Description

Project:

Sceaux Gardens
CAMBERWELL

Title:

Florian - Fourth & Roof Floor Plan

Date:	Project Status:		
05/19/21	PLANNING		
Scale:	Drawn:	Checked:	Approved:
1 : 100 @ A1	EB	AS	ED

Project No. - Originator - Volume/System - Level/Location - Type - Role - Sheet No.:

A717-WWP-ZZ-ZZ-DR-A-10102

Revision:

© Copyright WestonWilliamson+Partners