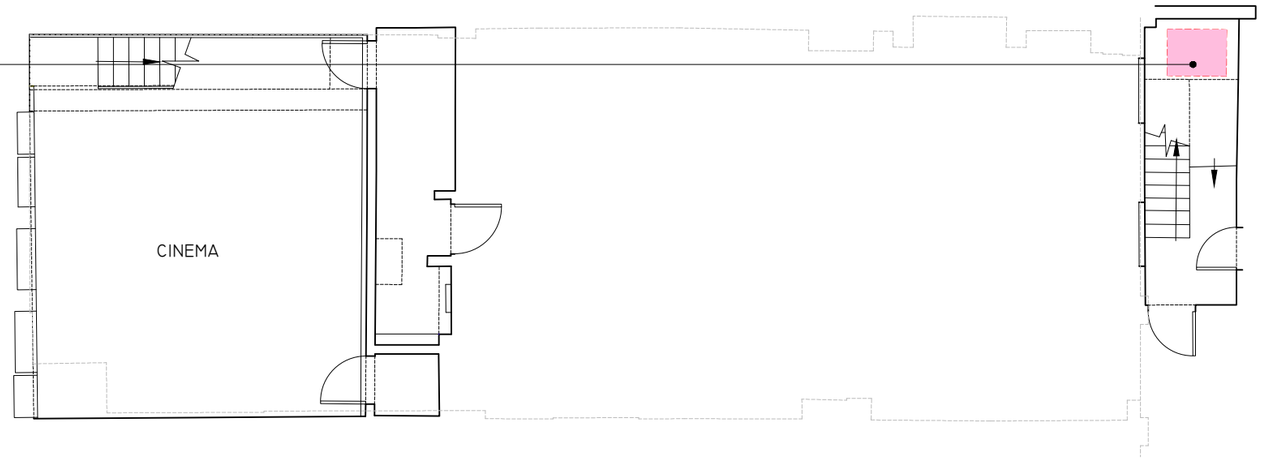

1/101 EXISTING LOWER GROUND FLOOR PLAN

1:100 @A3

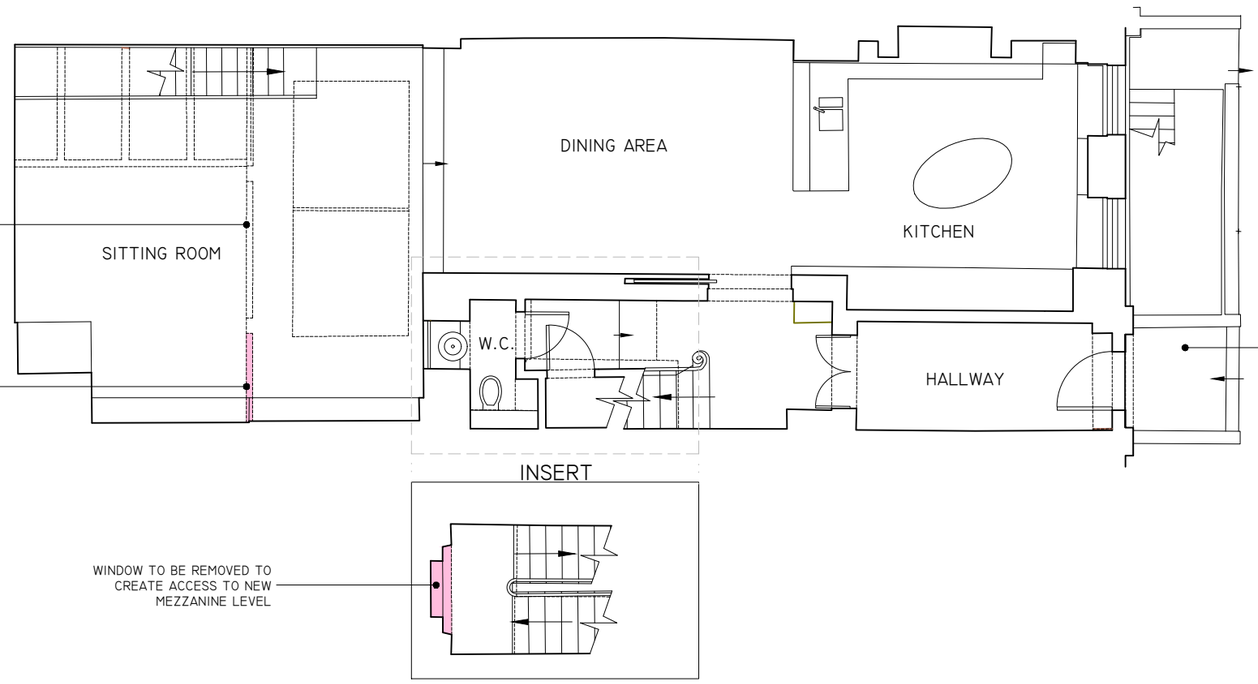

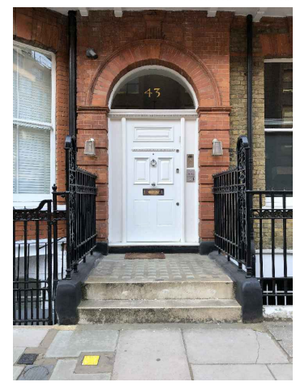

2/101 EXISTING GROUND FLOOR PLAN

1:100 @A3

101 EXISTING LOWER AND GROUND FLOOR PLAN

1:100 @A3

0 1 2 3 4 5

SCALE: 1:100

REV	DATE	DESCRIPTION
-	-	-

NOTES:

PROPOSED DEMOLITION: EXISTING AC CONDENSER TO BE REPLACED/WINDOW TO BE REMOVED

ECHLIN
2ND FLOOR,
NEWCOMBE HOUSE
45 NOTTING HILL GATE
LONDON WII 3LQ
+44 (0) 20 7349 9610
ECHLINLONDON.COM

DO NOT SCALE FROM THIS DRAWING. ALL DIMENSIONS TO BE CHECKED ON SITE PRIOR TO COMMENCEMENT OF ANY WORKS OR PREPARATION OF SHOP DRAWINGS. THE SIZING AND DIMENSIONS OF ALL STRUCTURAL AND SERVICE ELEMENTS MUST ALWAYS BE CHECKED AGAINST THE RELEVANT ENGINEERS DRAWINGS. THIS DRAWING IS TO BE READ IN CONJUNCTION WITH ALL OTHER CONSULTANTS INFORMATION. IF THIS DRAWING HAS BEEN TRANSMITTED ELECTRONICALLY, THE ABOVE STATEMENTS ALSO APPLY. © ECHLIN 2015

PROJECT
43 NOTTINGHAM PLACE, LONDON, WIU 5LU

DRAWING TITLE
EXISTING LOWER AND GROUND FLOOR PLAN

STATUS
PLANNING APPLICATION

SCALE	JOB NUMBER	DRAWN BY	CHECKED
1:100 @A3	2117	WB	SC

DRAWING No	DATE	REVISION
2117/PL/101	21.05.2021	-