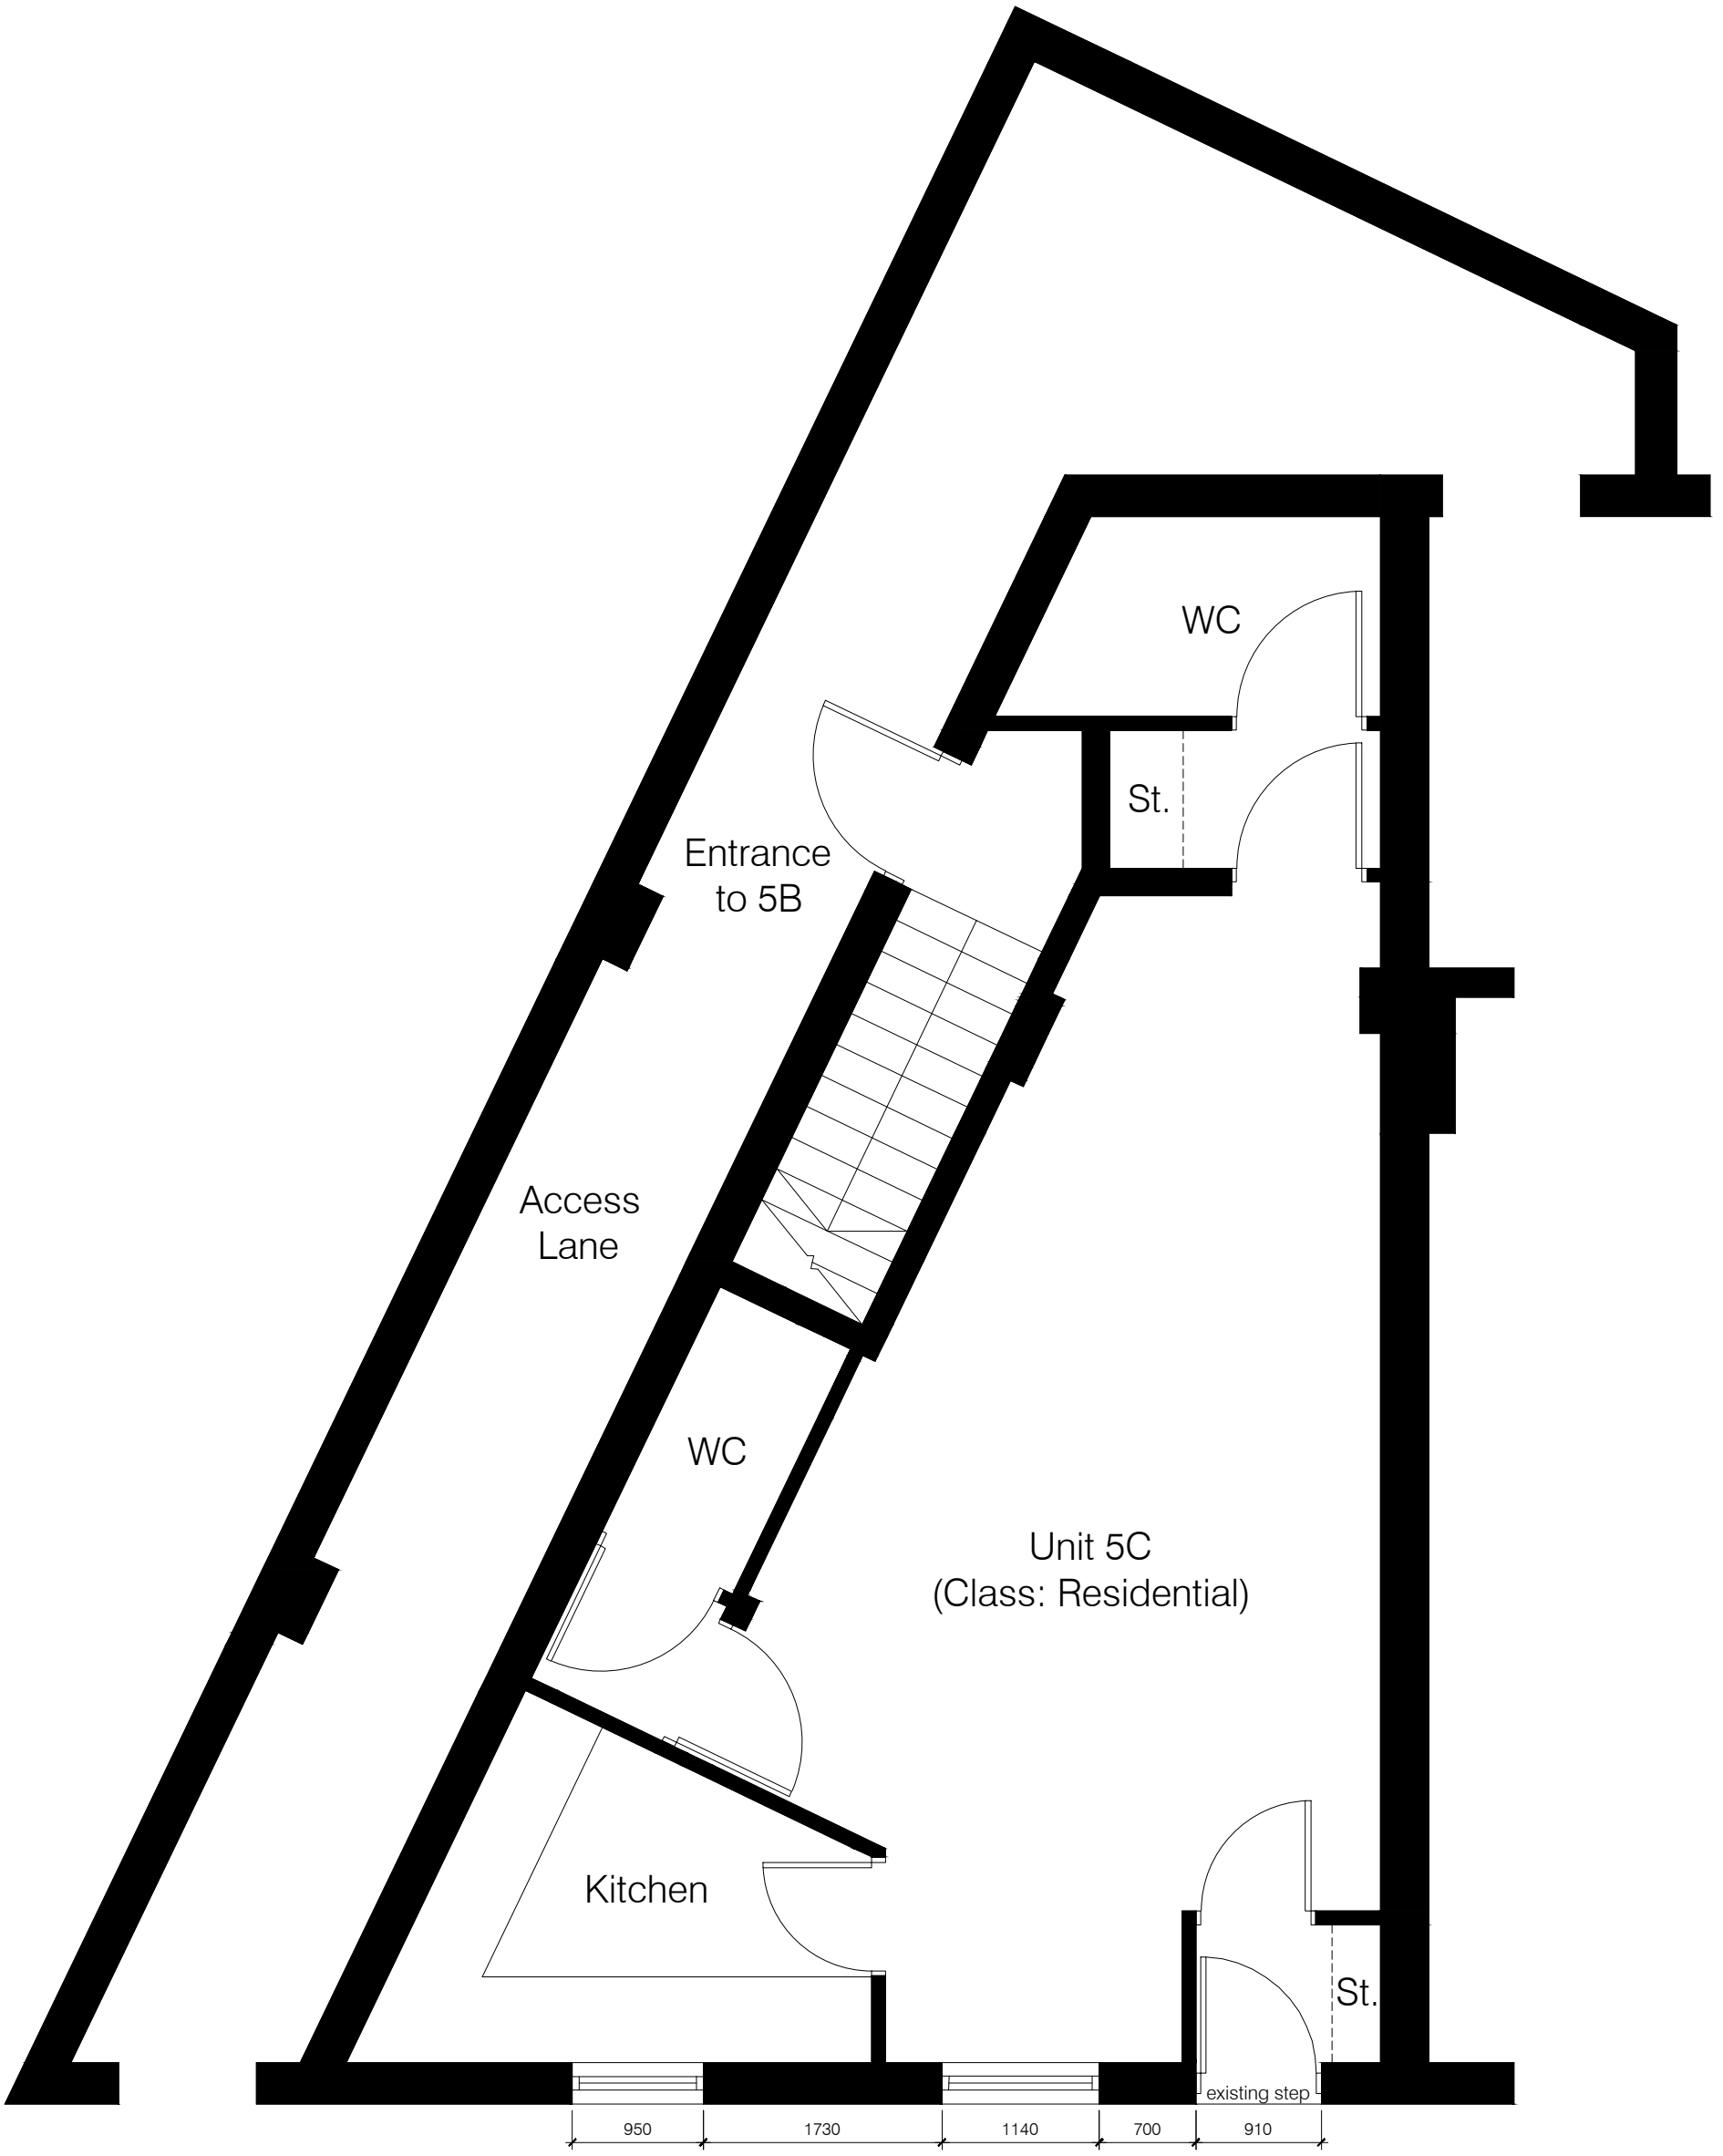

Existing Ground Floor Plan

Scale 1:50

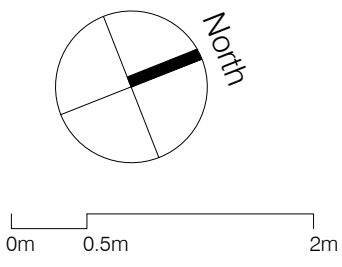

REV	REVISION NOTE	DATE	BY

CLIENT -
Mr Scott Bradford

PROJECT -
5C Ballot Road
Irvine
North Ayrshire
KA12 0HW

DRAWING -
Existing Ground Floor Plan

DATE -	BY -	SCALE -
May 21		1:50 @ A3

JOB NO -	CHKD -	DRWG NO -
2105		PL(00)003