A3

Do Not Scale

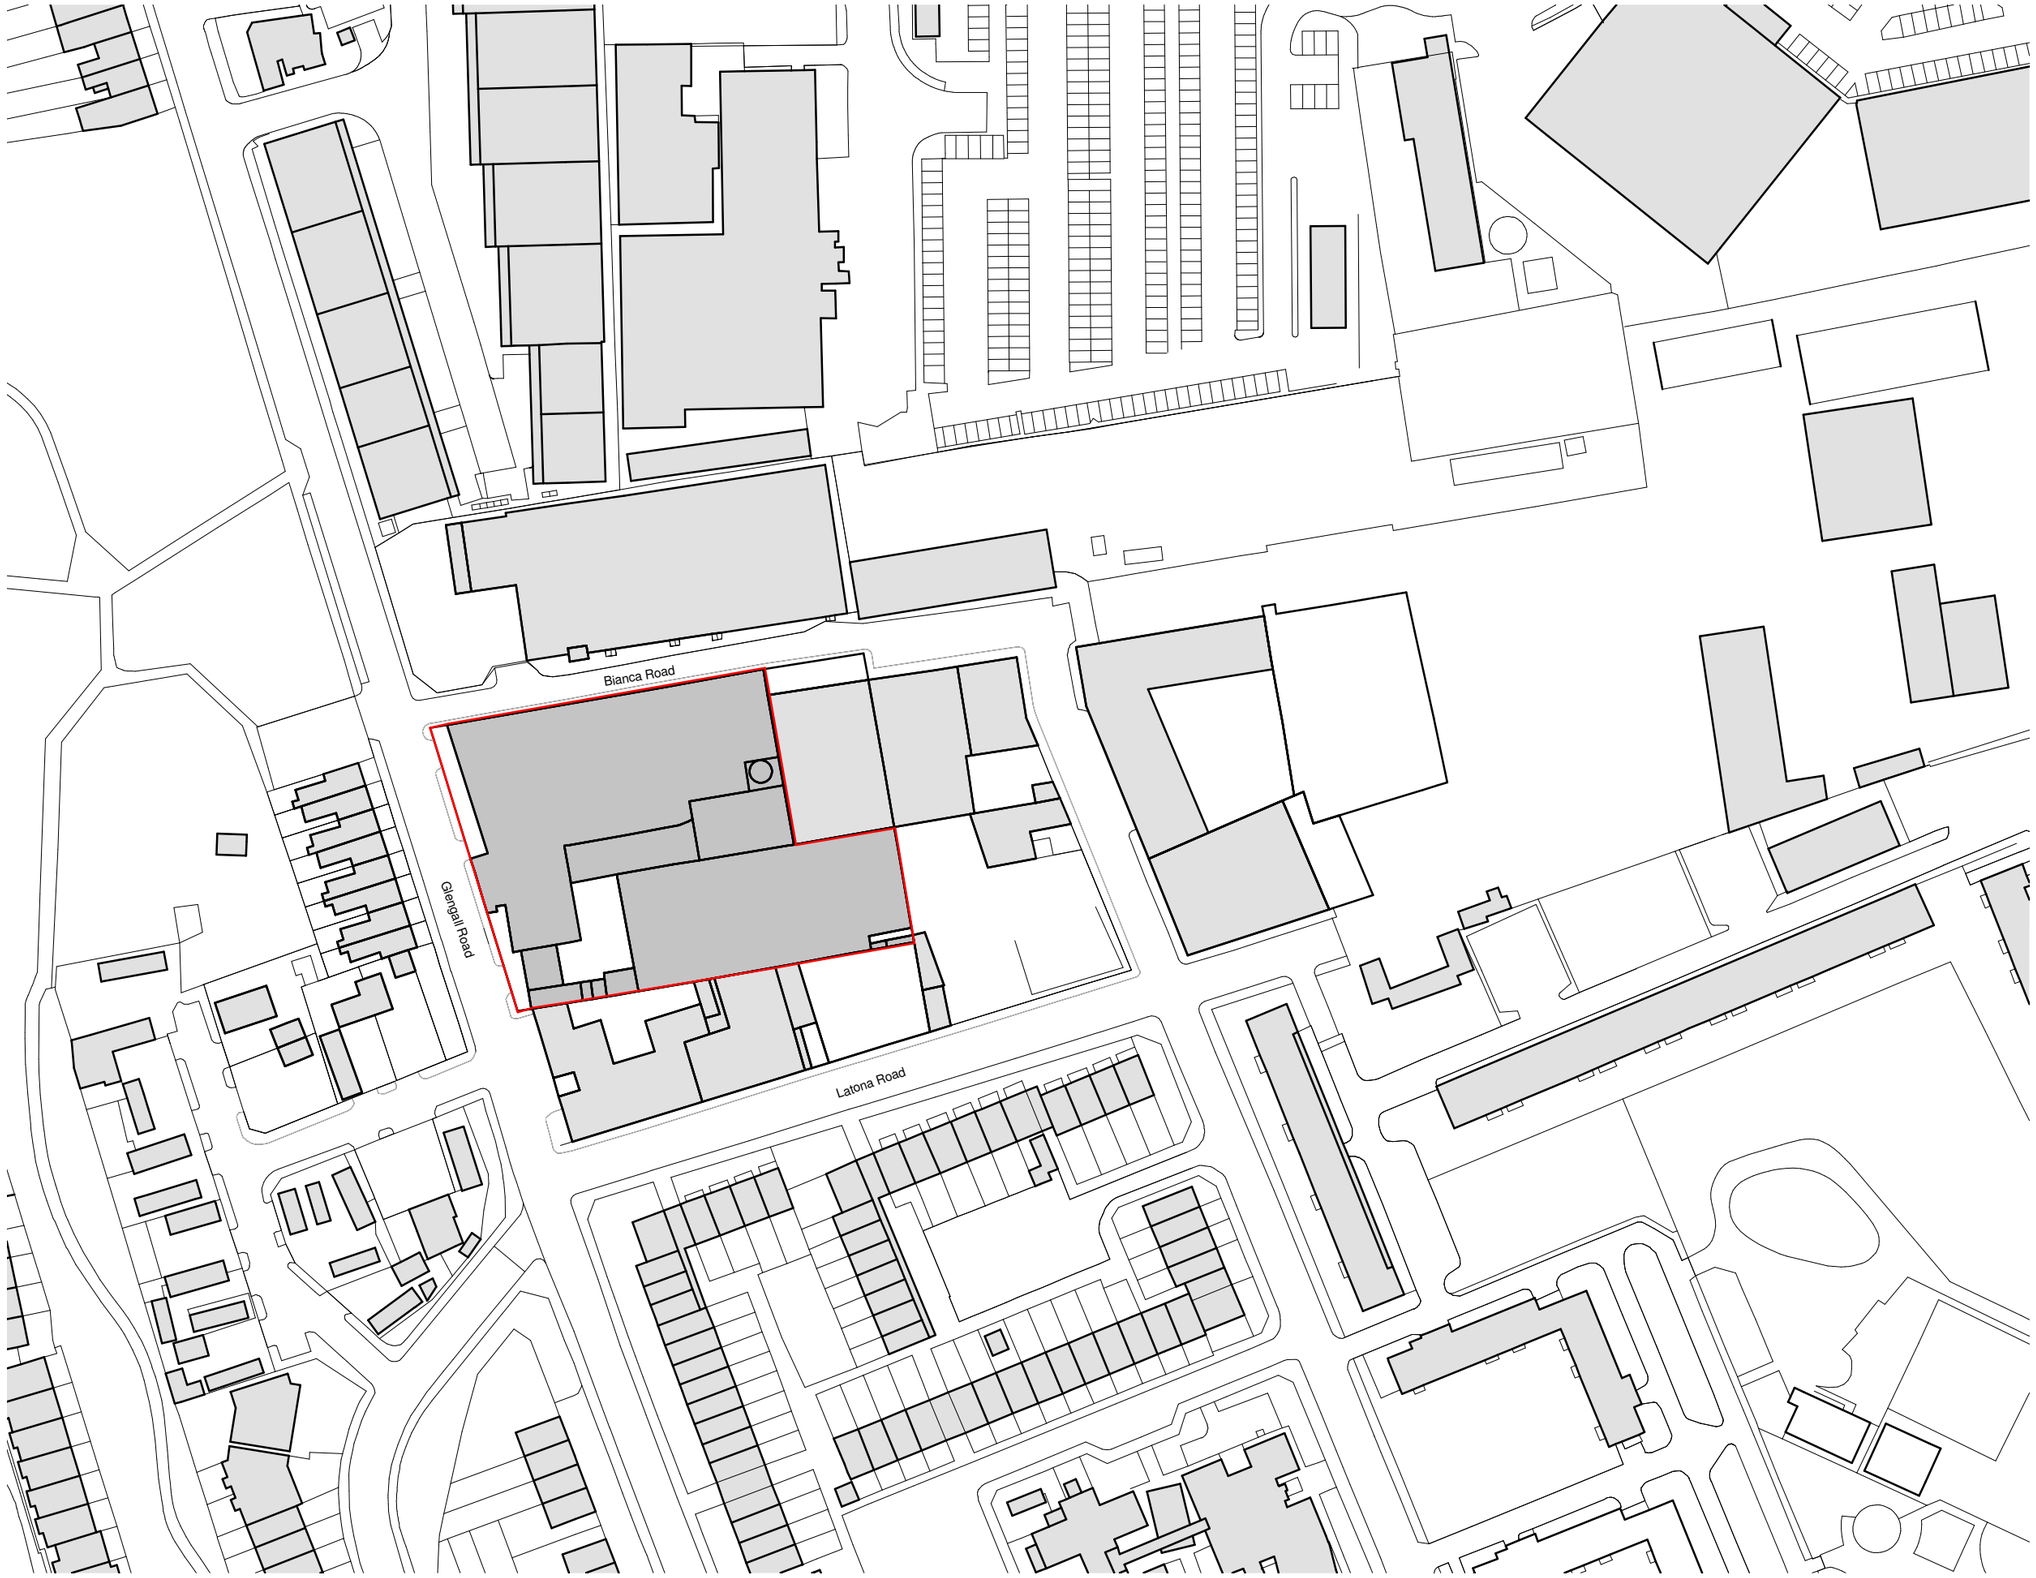

Location Plan
1 : 1250

0 12.5 25 62.5

Scale 1 : 1250 @ A3

DO NOT SCALE FROM THIS DRAWING

Copyright in all documents and drawings prepared by HKR Architectural Services Ltd. and in any works executed from those documents and drawings shall remain the property of HKR Architectural Services Ltd. unless otherwise agreed at project inception.

This drawing is to be read in conjunction with all relevant engineers & specialists drawings, specifications and contract documents.
Work to figured dimensions only. All dimensions to be verified by the contractor on site. All discrepancies should be reported to the architect prior to commencement of the works.

REV	DATE	DESCRIPTION	DRWN BY	CHKD BY	APPD BY

Key Plan

N

DESIGN PHASE	PURPOSE OF ISSUE
○ Feasibility Studies	○ For Information
○ Concept Design	○ For Comment
◉ Developed Design	○ For Approval
○ Technical Design	○ Tender
○ Construction	○ Contract
○ Handover & Close	○ For Construction
○ Tender Documentation	○ As Built
	◉ Planning
	○ Building Control

Client

Twenty Twenty Glengall Limited
1 Three Kings Yard
Mayfair
London
W1K 4JP

HKR ARCHITECTS

7th Floor, Caroline House
55-57 High Holborn
WC1V 6DX,London
United Kingdom

■ London □ Dubai □ Abu Dhabi □ Dublin

T: +44 (0)207 096 9072
F: +44 (0)207 436 1301

Project Title

49-53 Glengall Road SE15 6NF

Drawing Title

Location Plan

Scale (@ A3)

1 : 1250

HKR Project No.

03890

Drawing No.

GLR-HKR-SU-00-DR-A-0200

Revision

File Path - C:\Users\giulio\Documents\03890-HKR-XX-XX-M3-AR-CENTRAL 2_giulio.rvt

28/11/2017 11:32:33