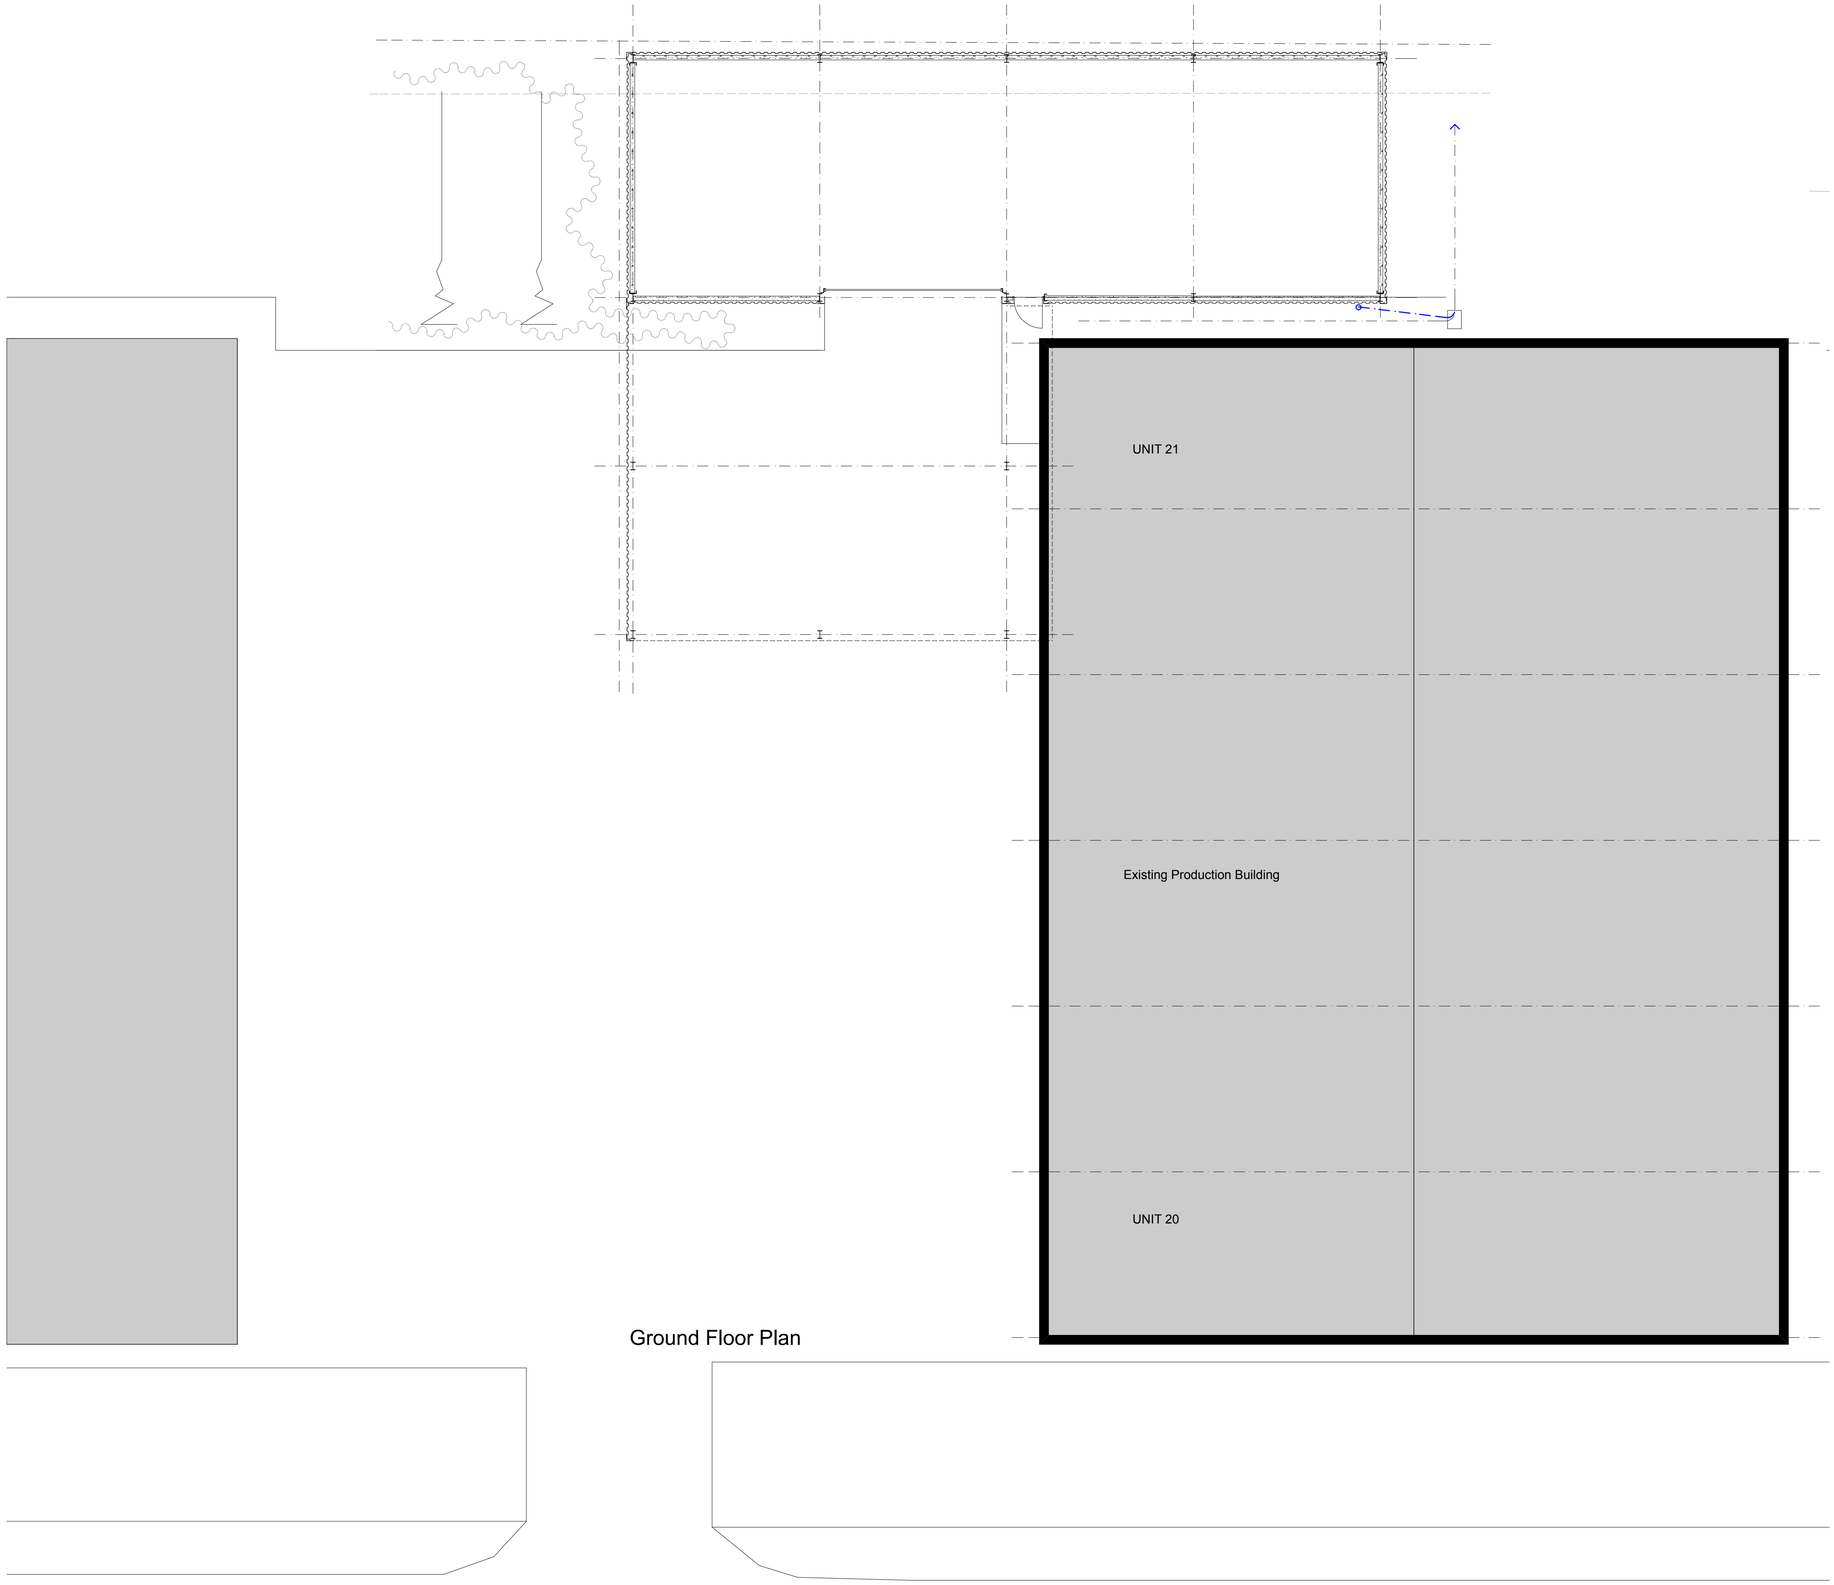

Ground Floor Plan

This drawing is the copyright of High Lane Design. Reproduction, publication or any other usage of this drawing without permission of the company is against the the law.

The contractor shall verify all dimensions and existing conditions on site prior to commencing the works.

This drawing should be read in conjunction with all other relevant documents.

Revisions :	Date :	By :
Revision A - Note stating 'DO NOT SCALE' removed	01.05.15	SP

high lane design

199 High Lane West
West Hallam
Ilkeston
Derby
DE7 6HP

t: 07816 513918
e: highlanedesign@hotmail.com

Project

Proposed New Canopy for Oxdale Products 20-21 Foxwood Road, Dunstan Trading Estate

Drawing

Site Plan as Existing

Scale :	Date :	Drawn by :	Checked by :
1 : 100	May'21	SP	
Job number :	**Drawing number :**		**Revision:**
L 329	S01		