NOTES

1 This drawing and intellectual property rights of the designs contained therein are the property of the London Interiors. and shall not be used or reproduced without the written authorisation of the London Interiors.

2 This drawing shall be read in conjunction with all other relevant drawings, specifications, and documentation.

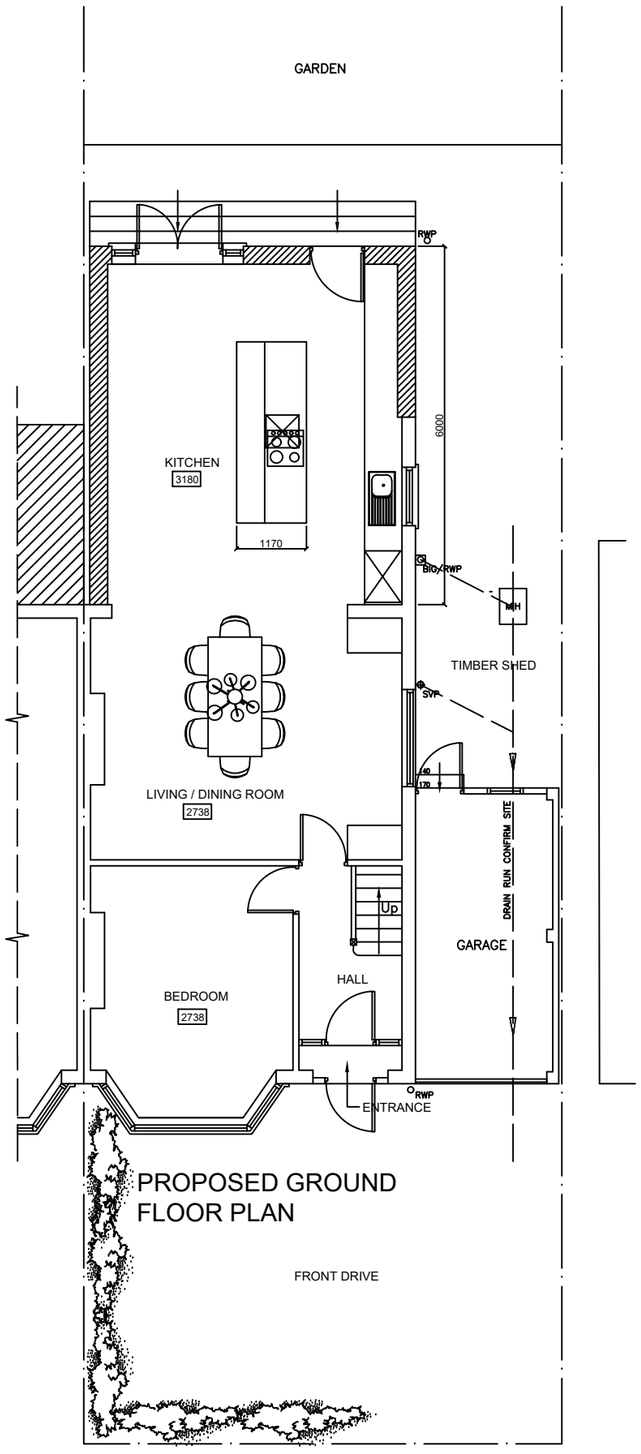

PROPOSED GROUND FLOOR PLAN

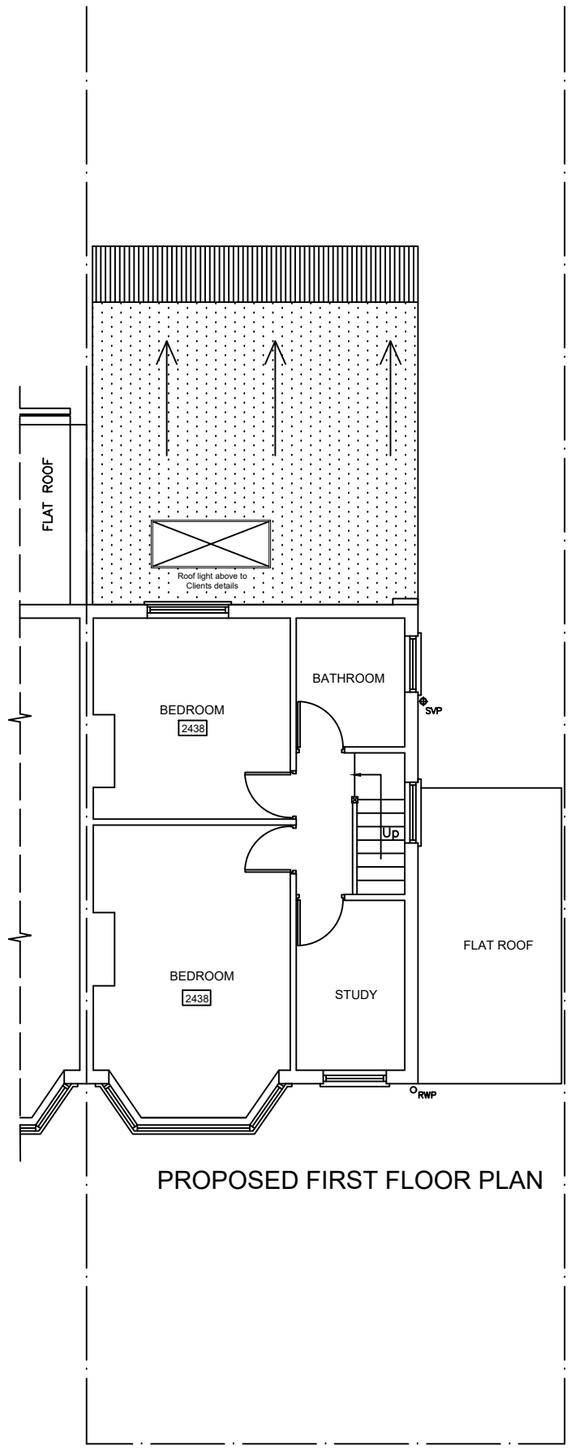

PROPOSED FIRST FLOOR PLAN

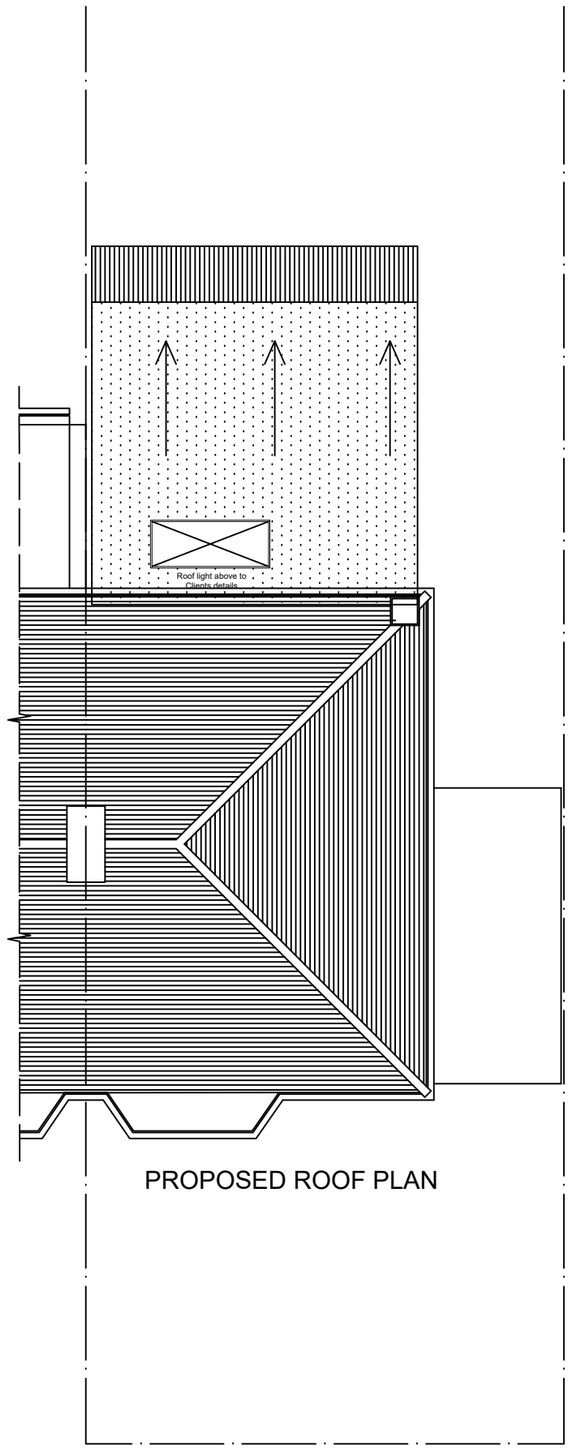

PROPOSED ROOF PLAN

1 : 100
at A3

39 INCHES
1 0 1M 2 3 4 5 6 7 8 9

Rev.	Description	Date

LONDON INTERIORS
UNIT 8
BOWMAN TRADING ESTATE
WESTMORELAND ROAD
LONDON NW9 9RL

Client	**MR DINESH DABASIA**
Project	**2 MARDALE DRIVE KINGSBURY LONDON NW9 0RU**
Drawing Title	**PROPOSED FLOORPLANS**
Drawing Title	**PR20-039b** Rev.

Drawn By:	Scale:	Date:
B PATEL	**1/100**	**24/04/2020**