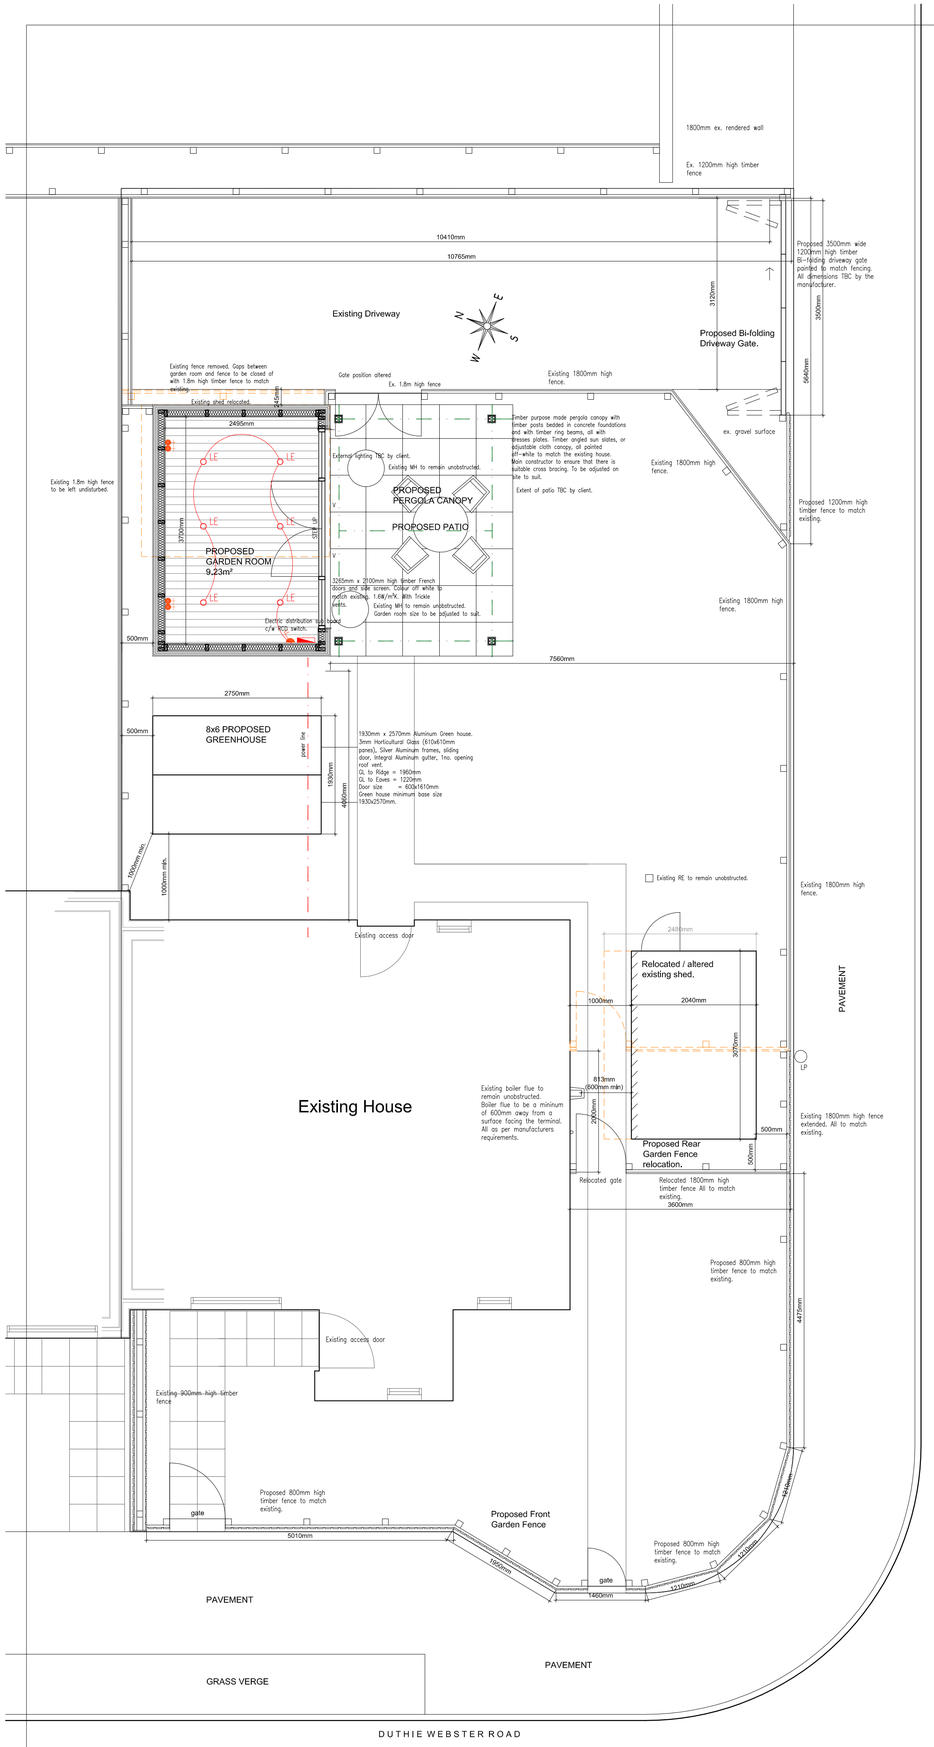

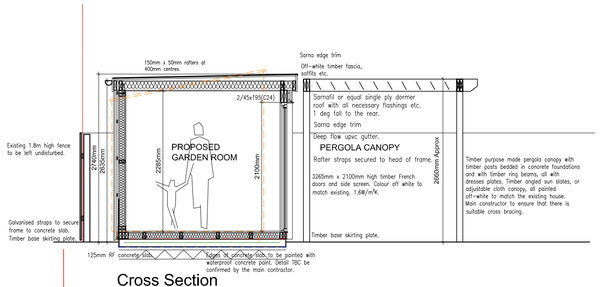

Cross Section

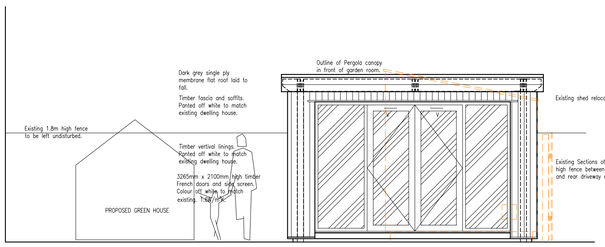

Proposed South Facing Elevation

Image of Greenhouse

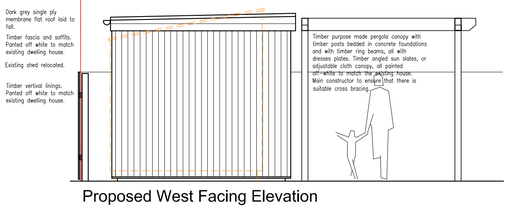

Proposed West Facing Elevation

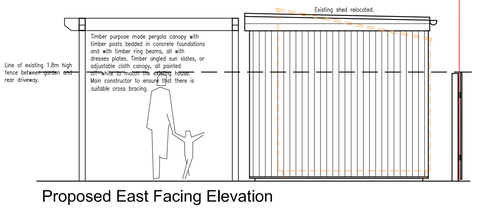

Proposed East Facing Elevation

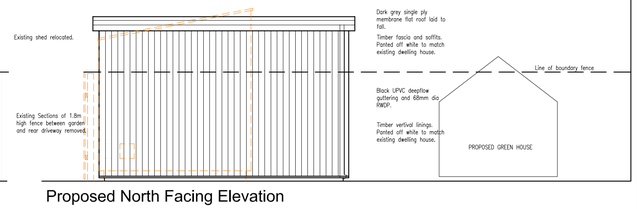

Proposed North Facing Elevation

PROPOSED GARDEN ROOM & PERGOLA CANOPY
(scale 1:50)

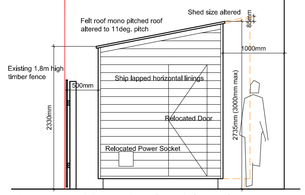

Proposed East Facing Elevation

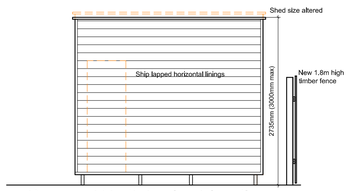

Proposed North Facing Elevation

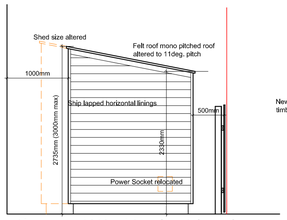

Proposed West Facing Elevation

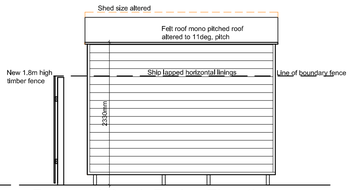

Proposed South Facing Elevation

RELOCATED & ALTERED GARDEN SHED
(scale 1:50)

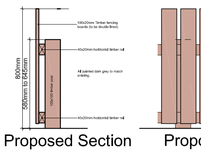

Proposed Section

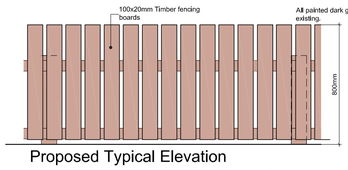

Proposed Typical Elevation

Existing approved 800mm fence. Proposed front garden fence to match

PROPOSED 800MM HIGH FRONT GARDEN TIMBER FENCING
(scale 1:20)

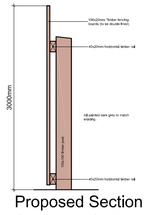

Proposed Section
(scale 1:20)

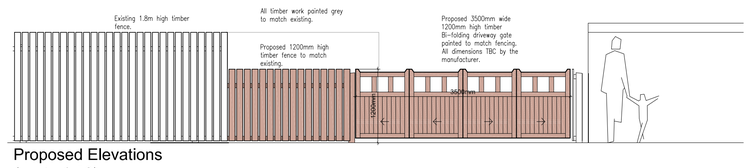

Proposed Elevations
(scale 1:50)

PROPOSED 1200MM HIGH FRONT GARDEN TIMBER FENCING & DRIVEWAY GATE

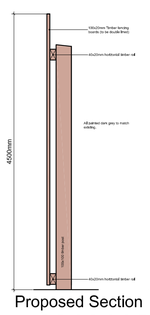

Proposed Section

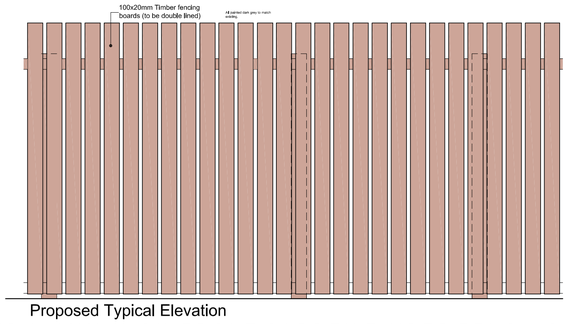

Proposed Typical Elevation

PROPOSED 800MM HIGH FRONT GARDEN TIMBER FENCING
(scale 1:20)

Existing 1800mm fence.

Planning update		*June 2021*	*A*

PLANNING

LAS ARCHITECTURE
Upper Balblair Studio, Midmar, Aberdeenshire, AB51 7NA
01330 830 024
info@las-limited.com
www.las-limited.com

Written sizes take preference over scaled sizes.
Large scale details take preference over small scale.
All dimensions to be checked on site.
Discrepancies to be referred to this office for decision.

PROJECT TITLE :	LAS18-2 Proposed Garden Room, relocation of Shed, Green House New Fencing
ADDRESS :	2 Duthie Webster Road, Tarves, Ellon, AB41 7QG
CLIENT :	Mr & Mrs S Sutherland
DRAWING TITLE :	Proposals

DWG NUMBER :	SCALE :	DATE :	DRAWN :	REVISION :
LAS18-2_02	As shown @ A1	June 2021	MY	A