© ALKEMI architecture Copyright

This drawing may contain some survey data. All rights reserved.
Use featured dimensions only.

Notes

Rev	Date	Purpose of Issue	Drn	Chk	App
-	-	-	-	-	-
-	-	-	-	-	-
-	-	-	-	-	-
-	-	-	-	-	-
-	-	-	-	-	-
-	-	-	-	-	-
-	-	-	-	-	-
02	27 MAY 21	PLANNING APPLICATION	NM	NM	NM
01	26 MAY 21	REVIEW	NM	NM	NM
00	14 MAY 21	REVIEW	NM	NM	NM

Key Plan

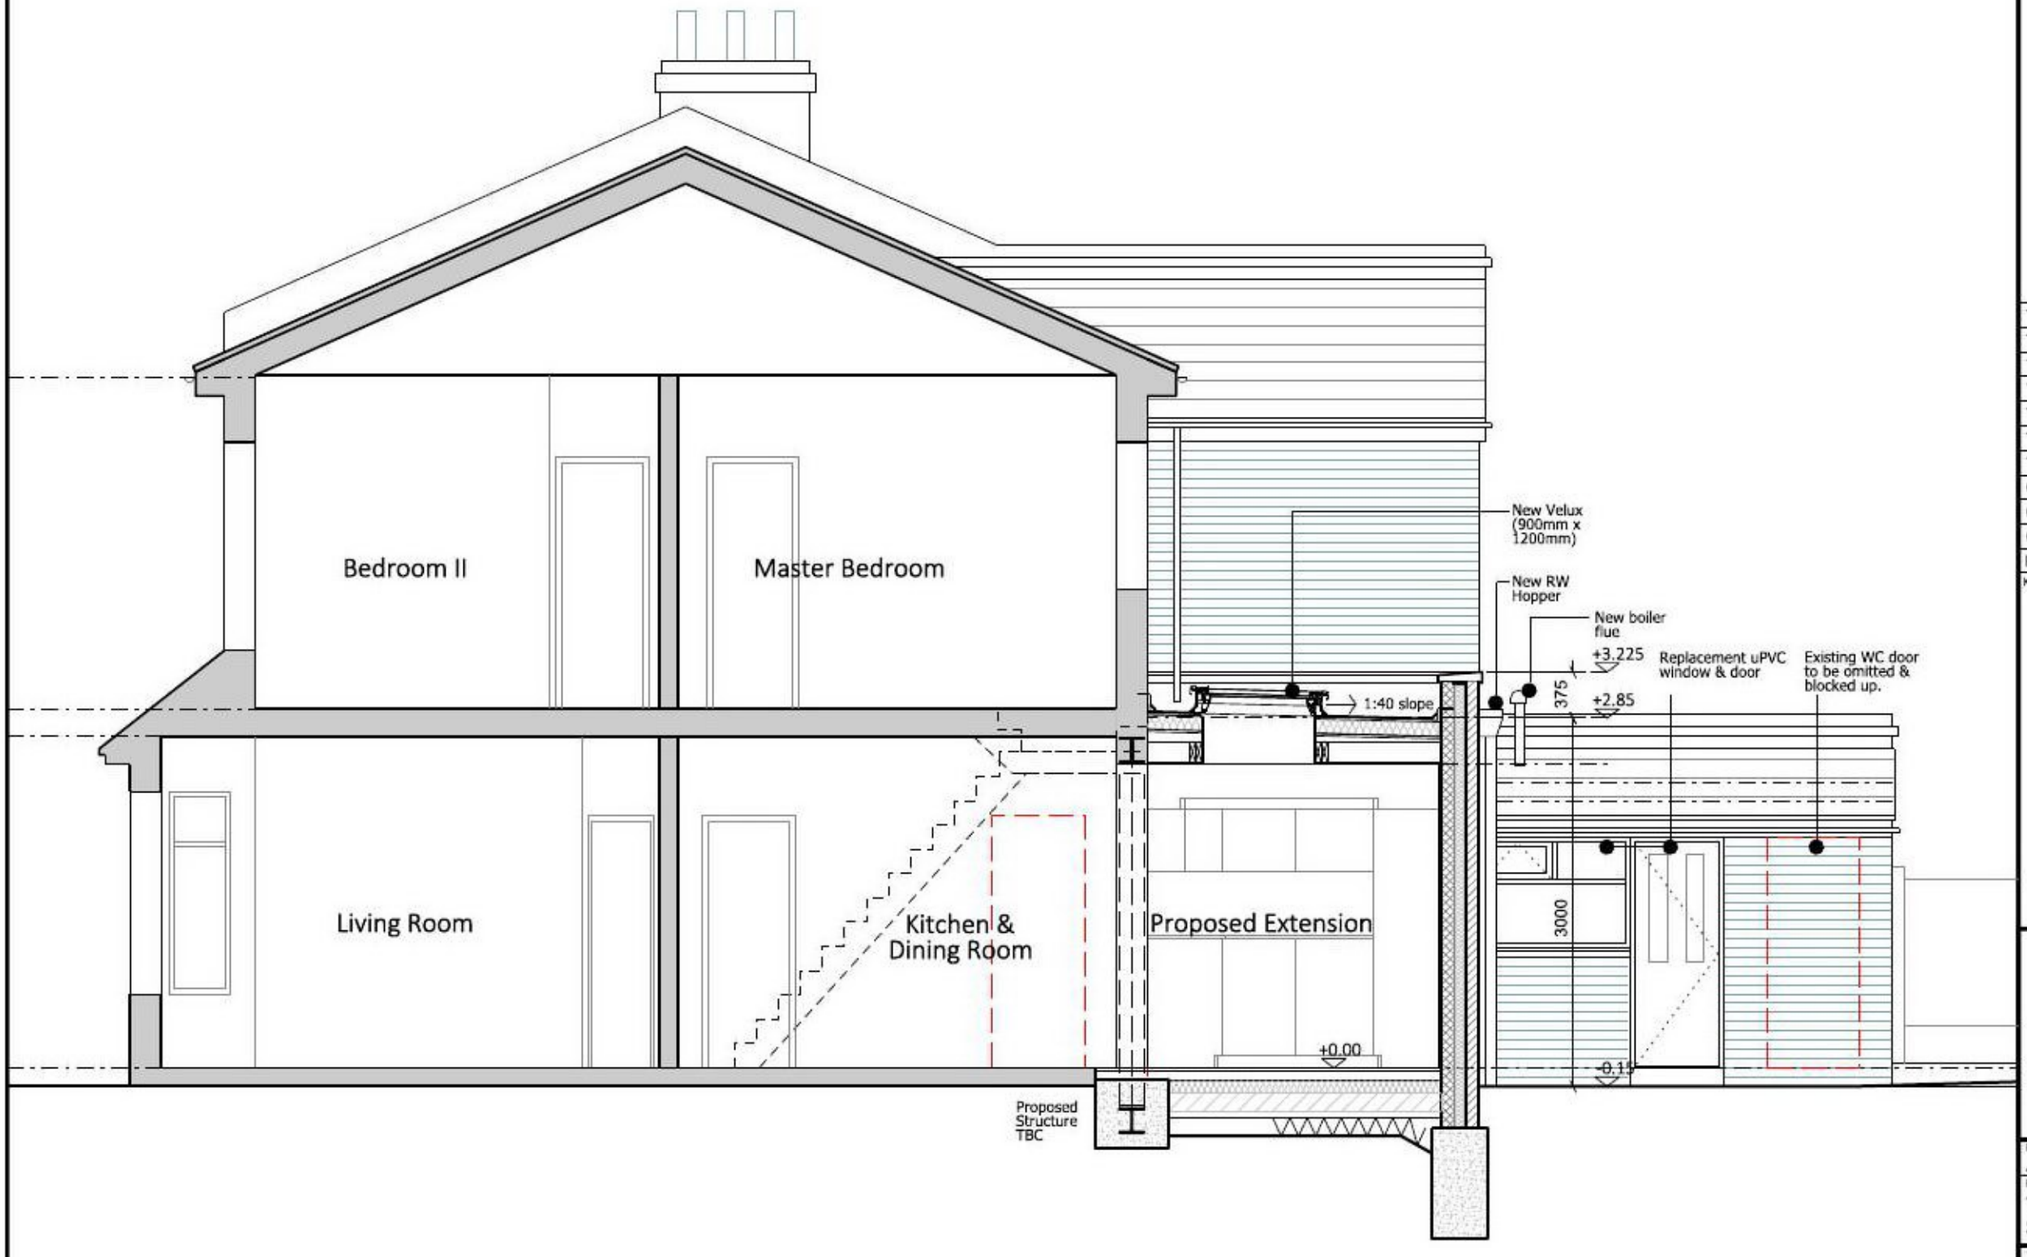

5 metre scale bar

0 1m 2m 3m 4m 5m

ALKEMI architecture

20 Roberts Road
Colchester
CO2 7FW
United Kingdom

[redacted]

Project Number
AKM2104120

Project
17 Church Rd, Walton-on-Naze, CO14 8DE - Single Storey Extension & Internal Alterations

Title
GENERAL ARRANGEMENT
PROPOSED
SECTION A

Drawn By	Checked By	Approved By	Scale
NM	NM	NM	1:50 @ A3

Drawing Issue Date	Status
14 MAY 21	INFORMATION

Drawing Number
AKM2104120-DDS-GA-P-LSE-00001

Revision
02

ISO A3 Landscape