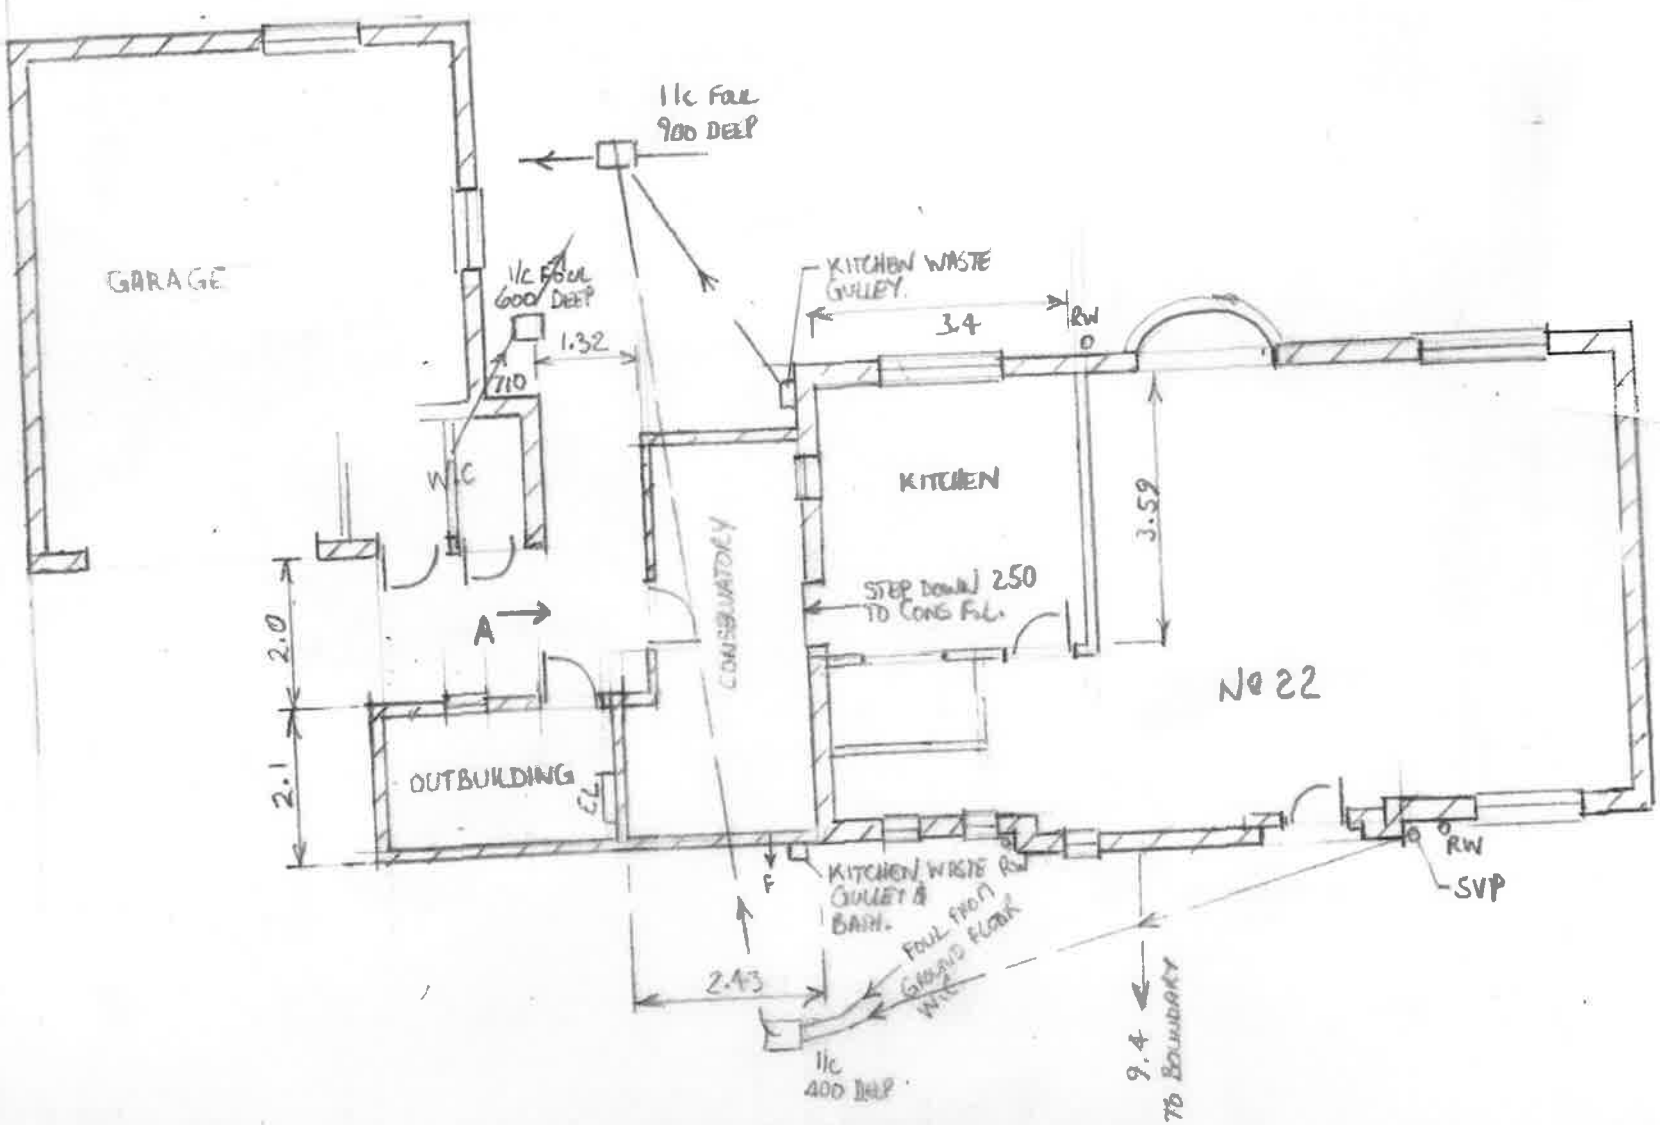EXISTING GROUND FLOOR & SITE PLAN SCALE 1:100