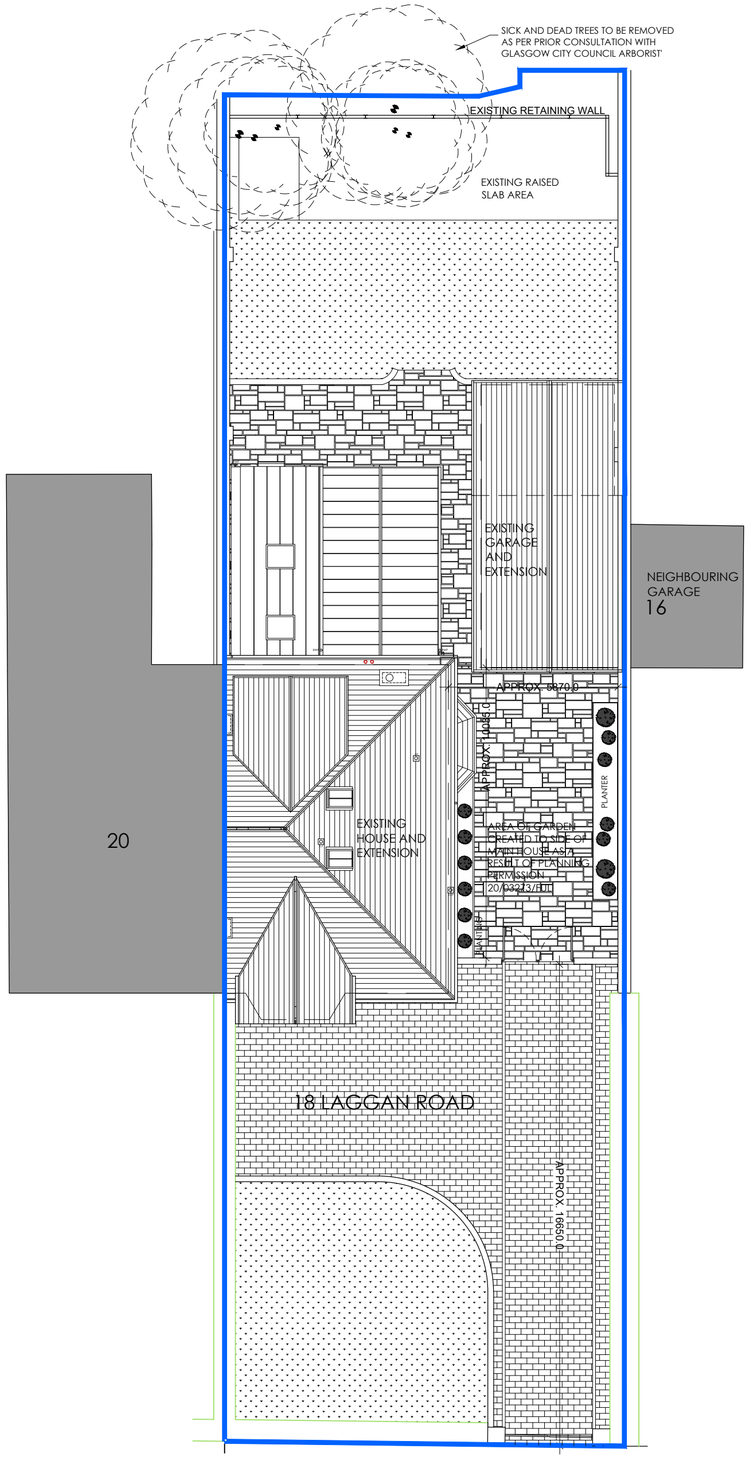

SITE PLAN AS EXISTING 1:150

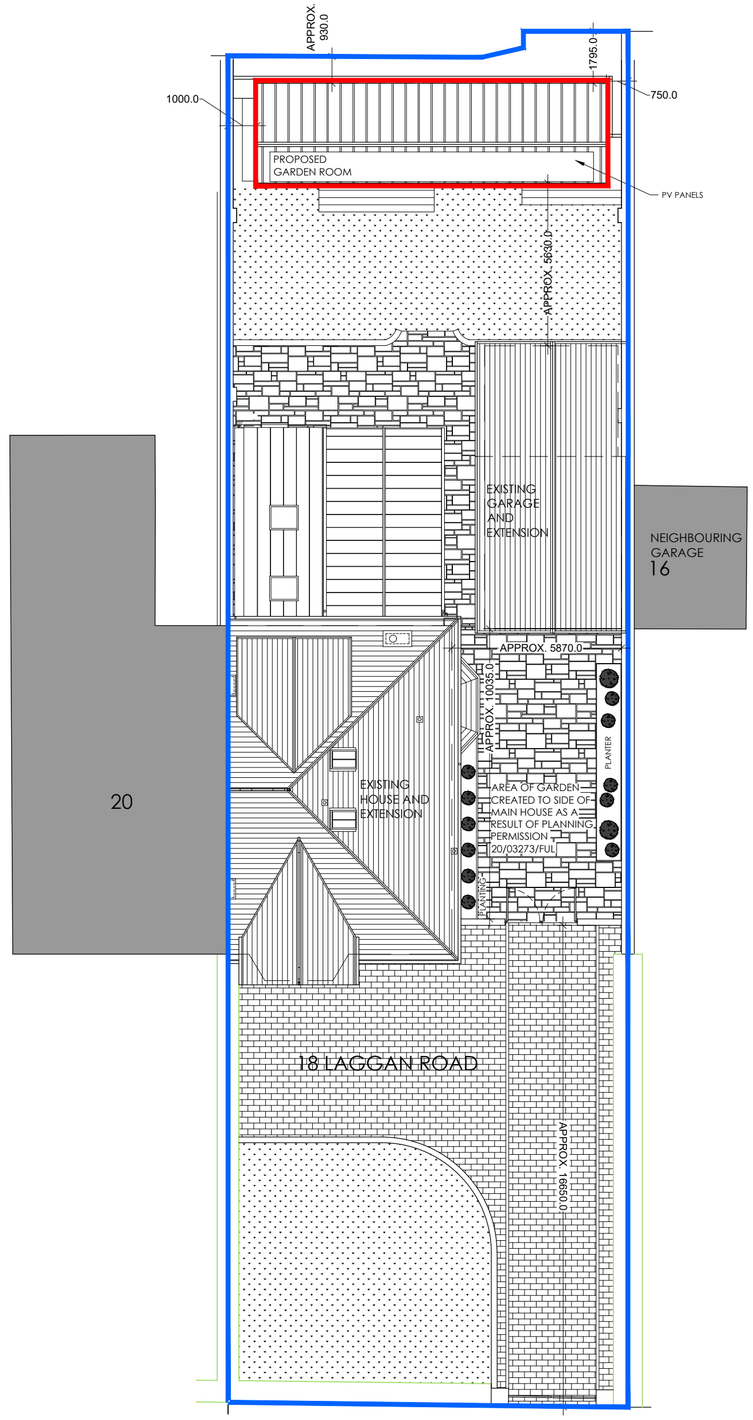

SITE PLAN AS PROPOSED 1:150

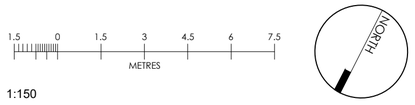

1:150

job no.
A941

revisions

17.06.21	PLANNING APPLICATION	A

note
Do not scale this drawing, use figured dimensions only, check dimensions on site, report any discrepancies to the Architect before proceeding.

client
MR & MRS O'DOWD

project
NEW GARDEN ROOM
18 LAGGAN ROAD
NEWLANDS, GLASGOW

drawing
GARDEN ROOM
SITE PLAN AS EXISTING & PROPOSED

scale	date	drawn by
1:150	MAR '21	P.S.

checked by	date

Architects
•
Town Planners
•
Project Managers

GRANT / MURRAY
Architects Ltd
30 Bell Street, Glasgow G1 1 LG
Tel: 0141 553 1999 Fax: 0141 552 0447
admin@grantmurray.co.uk
www.grant-murray.co.uk

job no.	drg no.	rev.
A941	L(9-)03	A