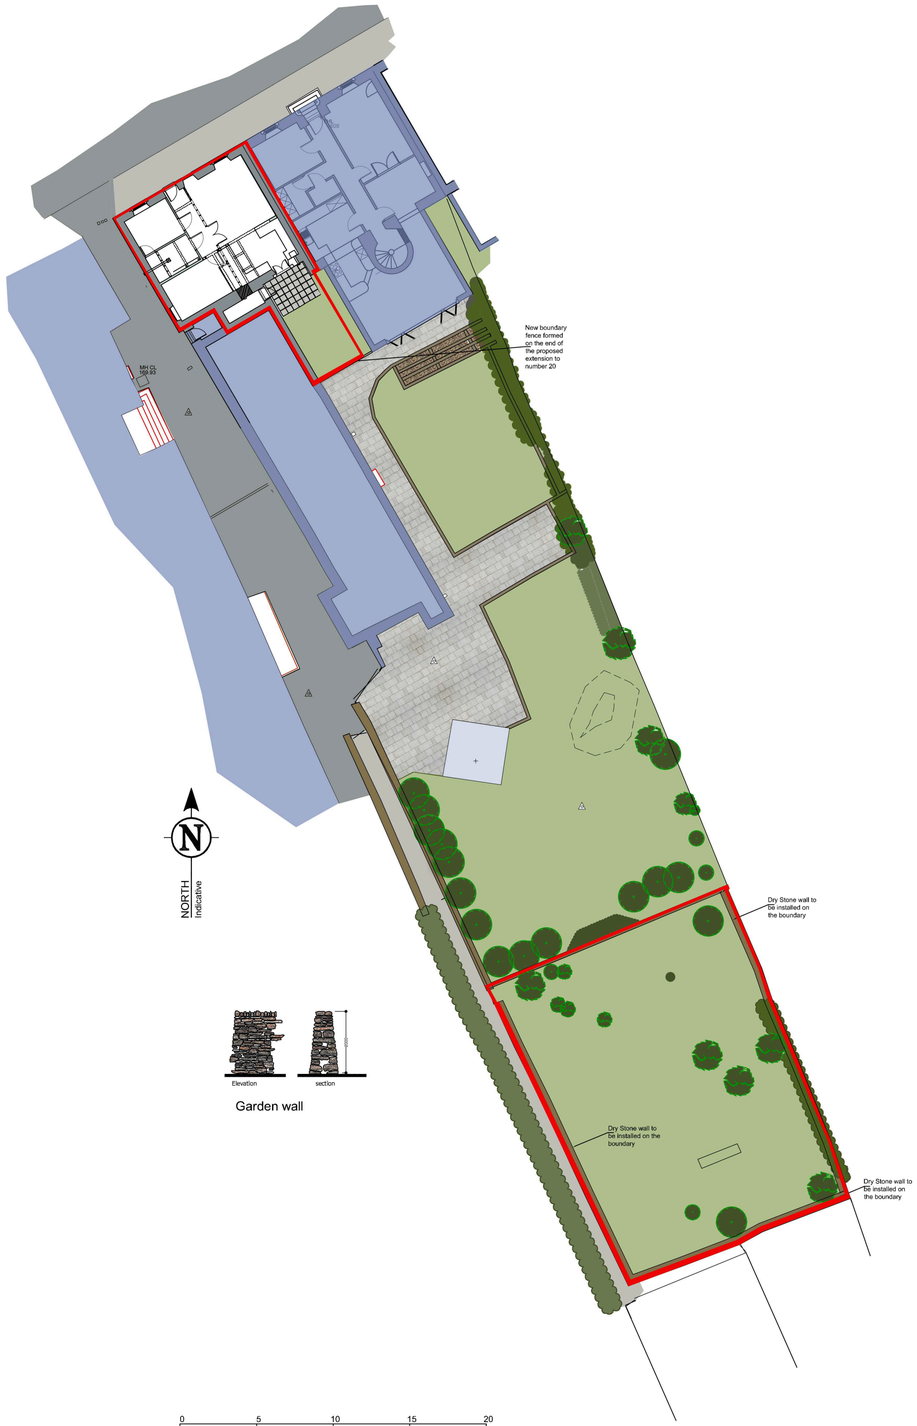

Scale 1:1000

rev	date	description	by

Matthew Cleasby RIBA
Architecture
Planning
Urban design
Masterplanning

Highfield Architecture
Woodlands
West Terrace
Kingsdale
IP21 1HA
07581 485813
matthew@highfieldarchitecture.co.uk

client
Mr Alec Blakely

project
21 Montgomery Street
Eaglesham

drawing title
Site plan

scale	drawn	date
1:200 @ A2	MBC	May 2021

drawing number
2102. L01.01

rev
-

CAD file: