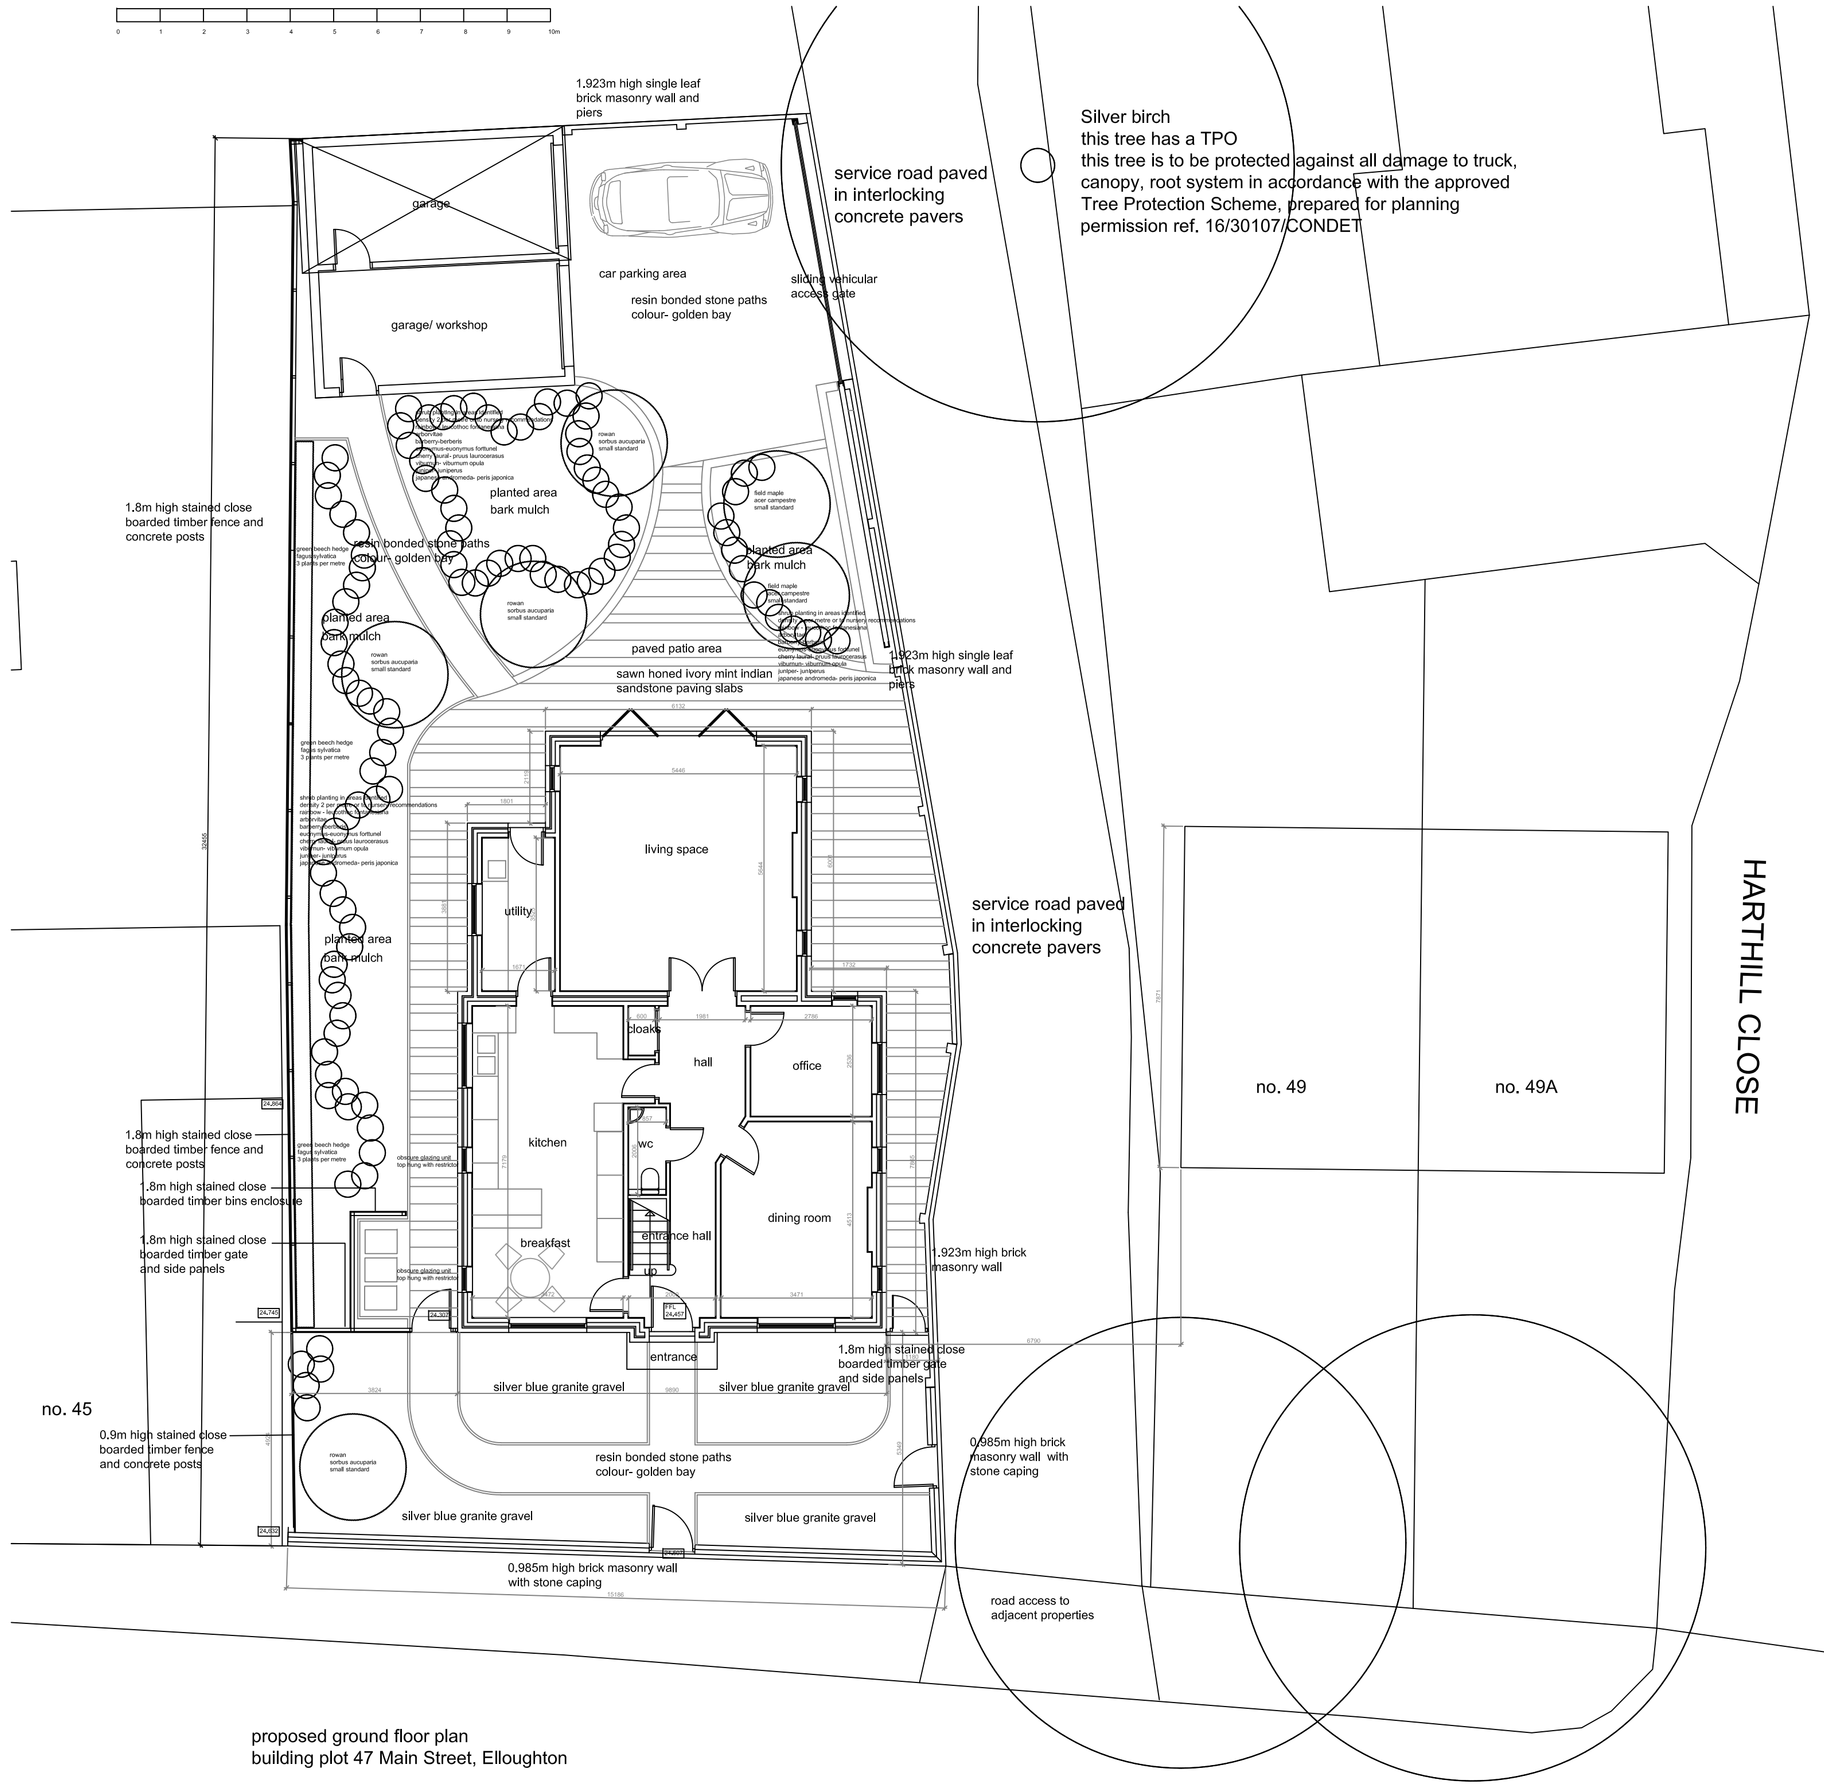

proposed ground floor plan
building plot 47 Main Street, Elloughton

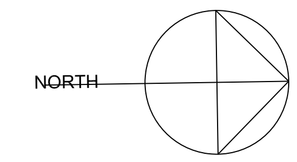

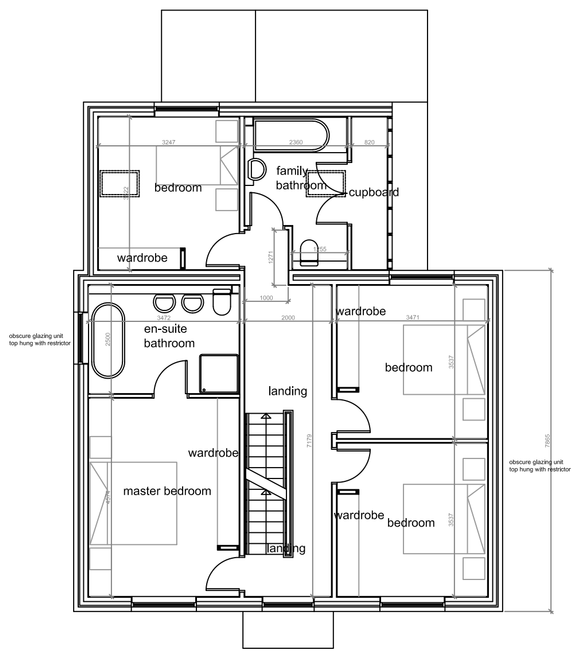

proposed first floor plan

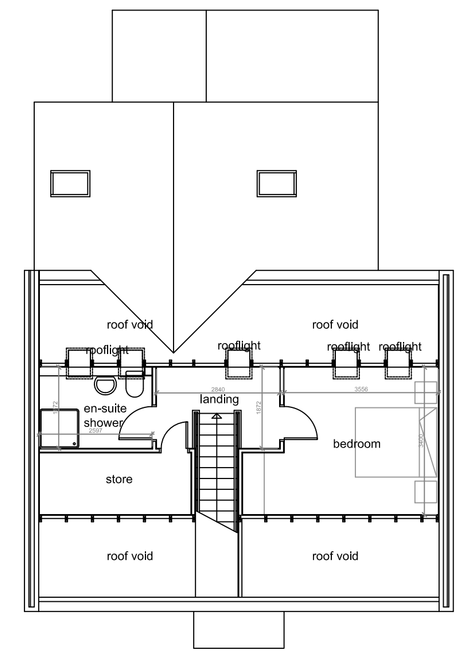

proposed second floor plan

Rev	Description	Date	By	Chkd
P22	notes on landscaping added, service road finish added	16.06.21	will	NS
P21	rear bedroom and bathroom revised, single beds revised to doubles	06.08.20	will	NS
P20	window note added, levels added, dime between proposed and existing dwelling added	26.05.20	will	NS
P19	front building section reduced in depth, internal remodelling, second floor added	22.04.20	will	NS
P18	internal layout revised and reduced in size	10.03.20	will	NS
P17	internal layout revised, door and windows to kitchen revised, chimneys omitted	25.11.19	will	NS
P16	building footprint reduced, building moved north and west	21.11.19	will	NS
P15	central central brought forward to accommodate entrance porch, main dwelling moved	12.08.19	will	NS
P14	reference to silver birch and tree protection scheme added	15.07.19	will	NS
P13	boundary gates added, first floor central window revised	10.07.19	will	NS
P12	utility doors moved, bathroom window moved, double doors added to landing store	25.04.19	will	NS
P11	rear bay ~~extended~~, double window added to ground floor bay	08.04.19	will	NS
P10	cloaks window reduced in width	15.03.19	will	NS
P9	GF shower omitted, window size increased, ~~cloaks~~ lobby added	14.03.19	will	NS
P8	utility and shower rooms sizes revized	27.02.19	will	NS
P7	window sizes revised	25.02.19	will	NS
P6	window positions altered, building position altered	11.12.18	will	NS
P5	window type revised, sliding gate added	10.12.18	will	NS
P4	master bedroom windows added	03.12.18	will	NS
P3	layout revised, garage reduced in width	03.12.18	will	NS
P2	layout revised	30.11.18	will	NS
P1	initial issue	23.11.18	will	NS

morgan lloyd jones
chartered architects
Suite101, Wyndham House, Ellerker, East Yorks, HU15 2DS
T: 01482 587066
F: 01482 589028
E: info@morganlloydjones.com
W: www.morganlloydjones.com

CLIENT
Mrs A Bryan

PROJECT
Proposed New Dwelling
47 Main Street, Elloughton

TITLE
Proposed Site

SCALE 1:100 (A1) DRAWN WLJ CHECKED MM DATE 23.11.18

CAD FILE

DRAWING NO.
181969-101-P22