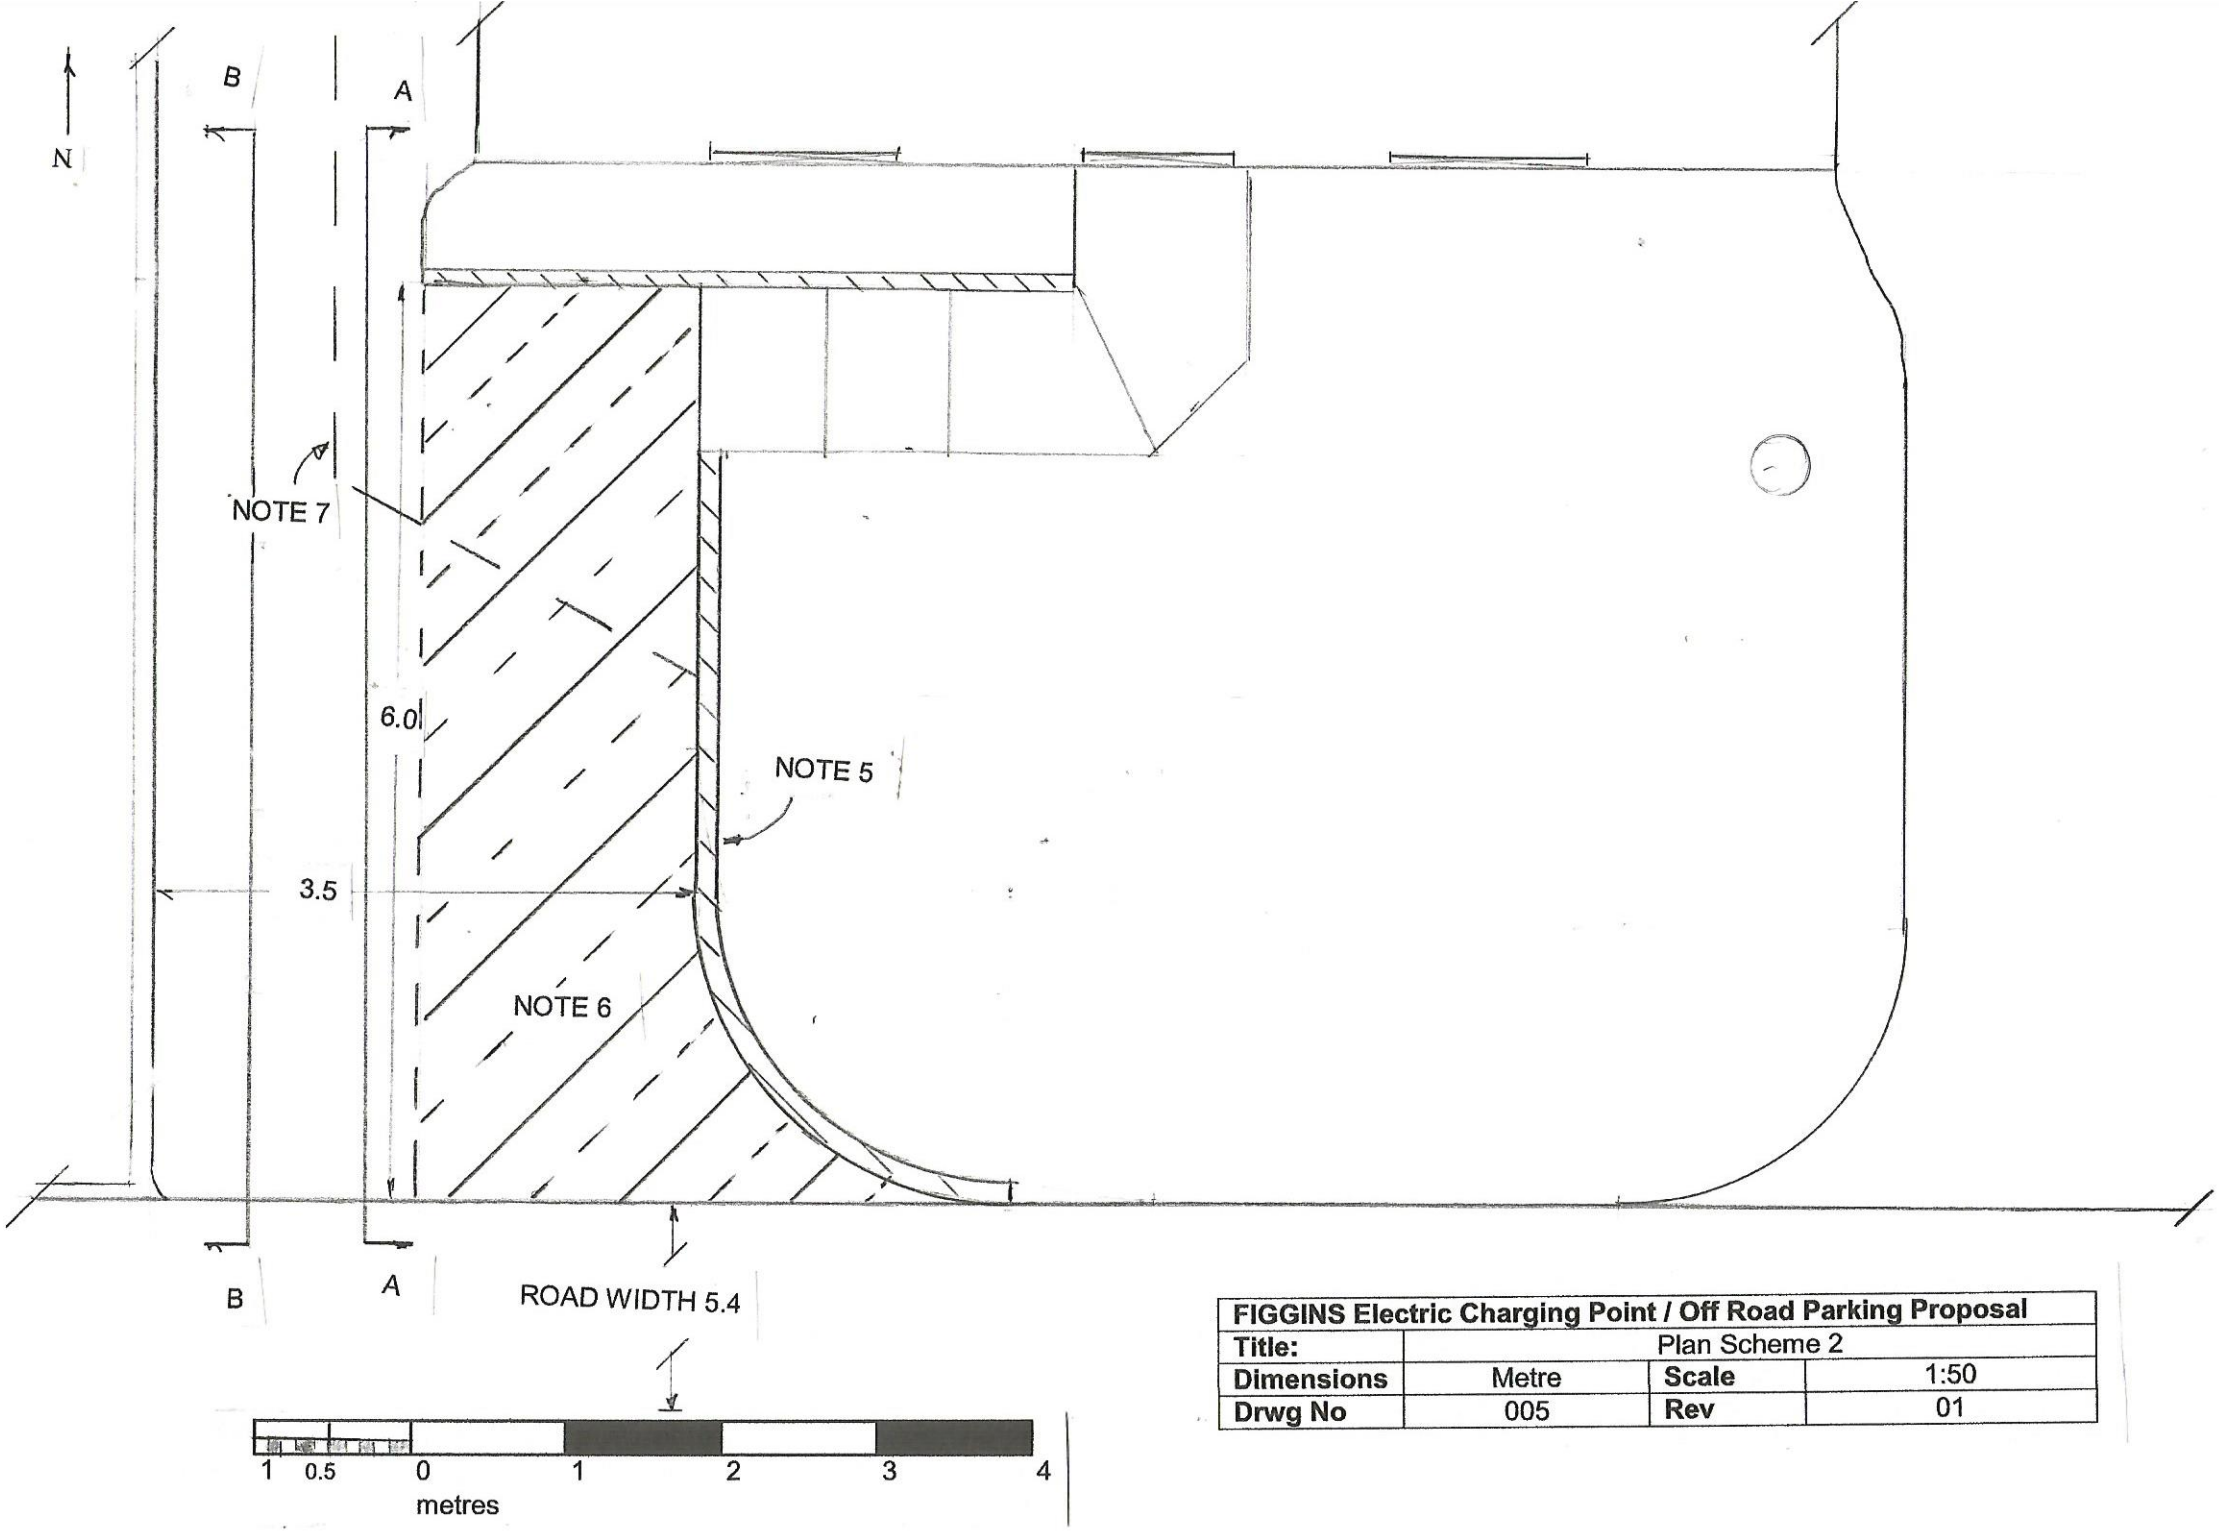

FIGGINS Electric Charging Point / Off Road Parking Proposal			
Title:	Plan Scheme 2		
Dimensions	Metre	**Scale**	1:50
Drwg No	005	**Rev**	01