MASTER KEY

Building Outline	
Solid Wall	
Partition	
Below Ground Hatch	
Self levelling screed epoxy resin finish,Colour TBC	

H.L.	Head Level
RWP	Rain Water Pipe
MH	Manhole
S.L.	Sill Level
F.L.	Floor Level
C.L.	Ceiling Level
B.L.	Beam Level

REV #	DATE	REVISION
1	09.04.21	Client Review Issue
1a	22.04.21	'Verti' Sectional Garage door finish for Client review

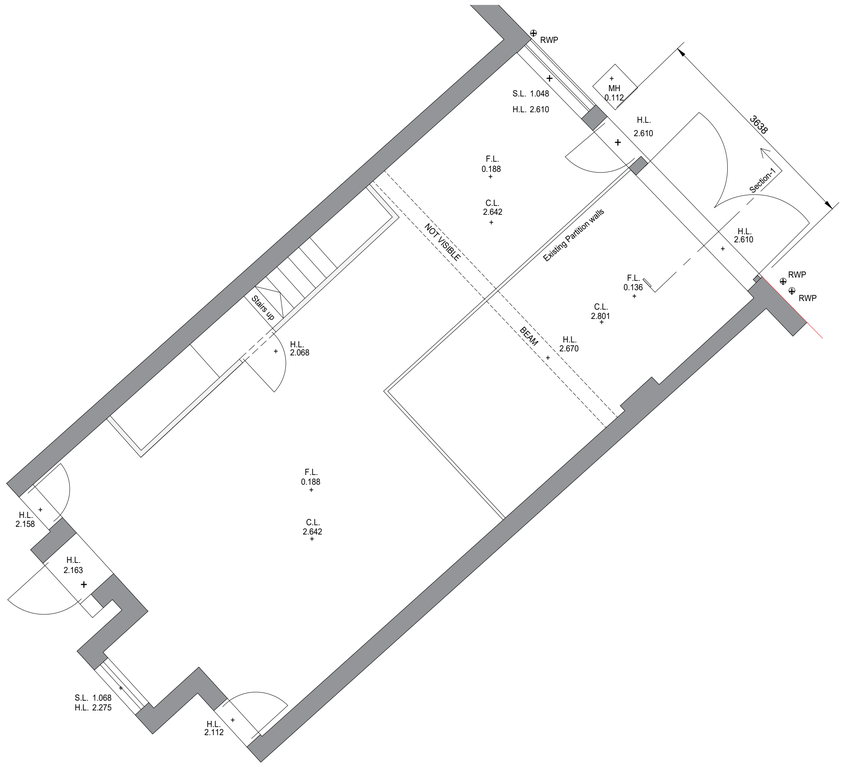

1 Existing Plan
Scale 1 : 50

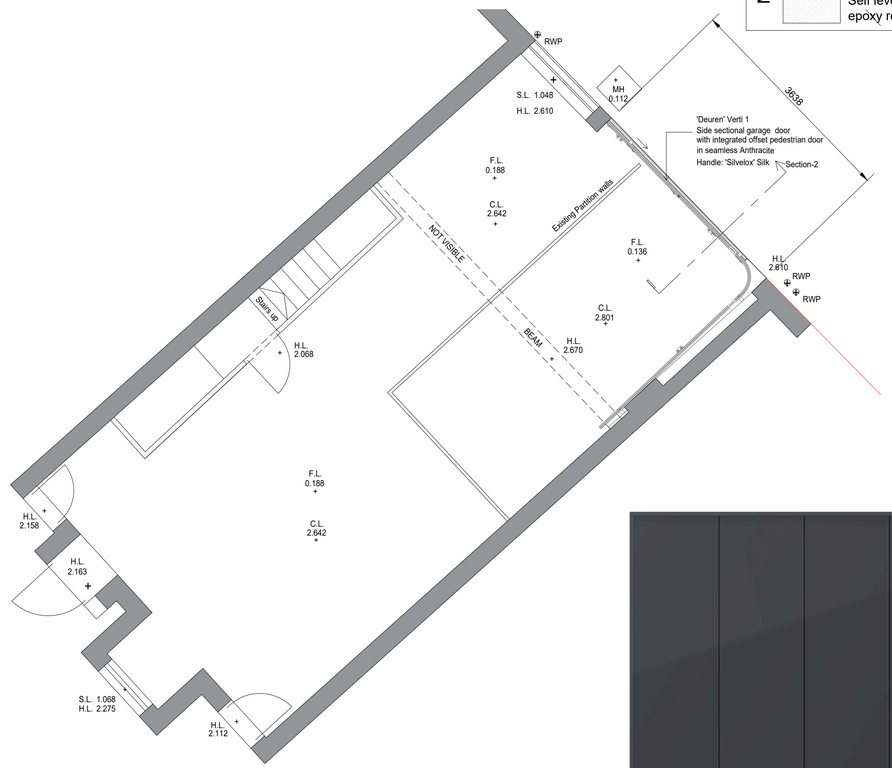

2 Proposed Plan
Scale 1 : 50

Verti 1 - Anthracite

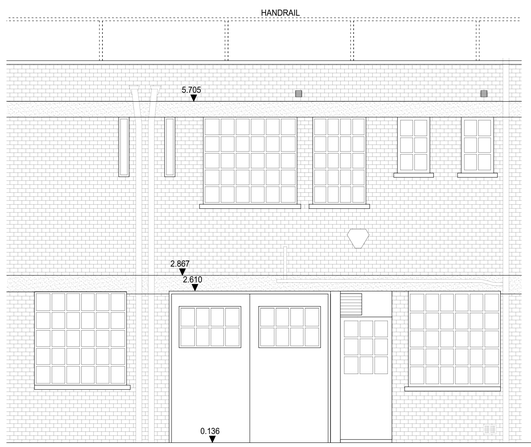

3 Existing Rear Elevation
Scale 1 : 50

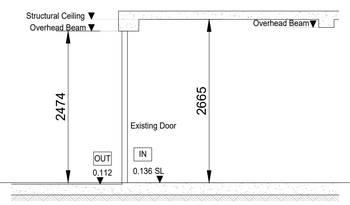

4 Existing section showing EX.door
Scale 1 : 50

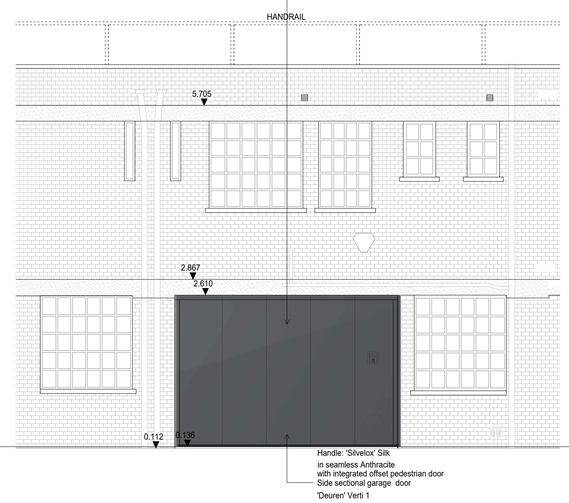

5 Proposed Rear Elevation
Scale 1 : 50

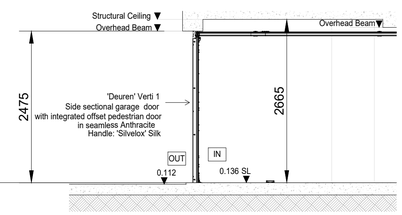

6 Proposed section showing New door
Scale 1 : 50

1:50

0 1 2 3 4 5 10

99 Seymour Place
Marylebone, London, W1H 5TG

Existing & Proposed Garage Door
Option 3 - Anthracite

RIBA Chartered Practice
COHANIM ARCHITECTURE

3rd Fl. 207 Regent Street.
London, W1B 3HH
info@cohanimarchitecture.co.uk

Information contained within this drawing is the sole copyright of Cohanim Limited and is not to be reproduced without express permission. No implied licence exists. This drawing is not to be used for land transfer or valuation purposes. Do not scale from this drawing. All dimensions to be checked on site by the contractor. Issued for purposes indicated only. Drawing errors and omissions to be reported to Project Architect or Architectural lead;

CURRENT PROJECT STATUS
CONCEPTUAL

CLIENT: **Confidential**	TRUE NORTH
DRAWN BY: **KS**	
CHECKED BY: **JH**	DRAWING NUMBER: **255-01-C-01-C**
DATE: **22 Apr. 2021**	SCALE: **1 : 50**

FILE:
220421 Seymour 255-01 Rev.001a.dwg