Indicative North

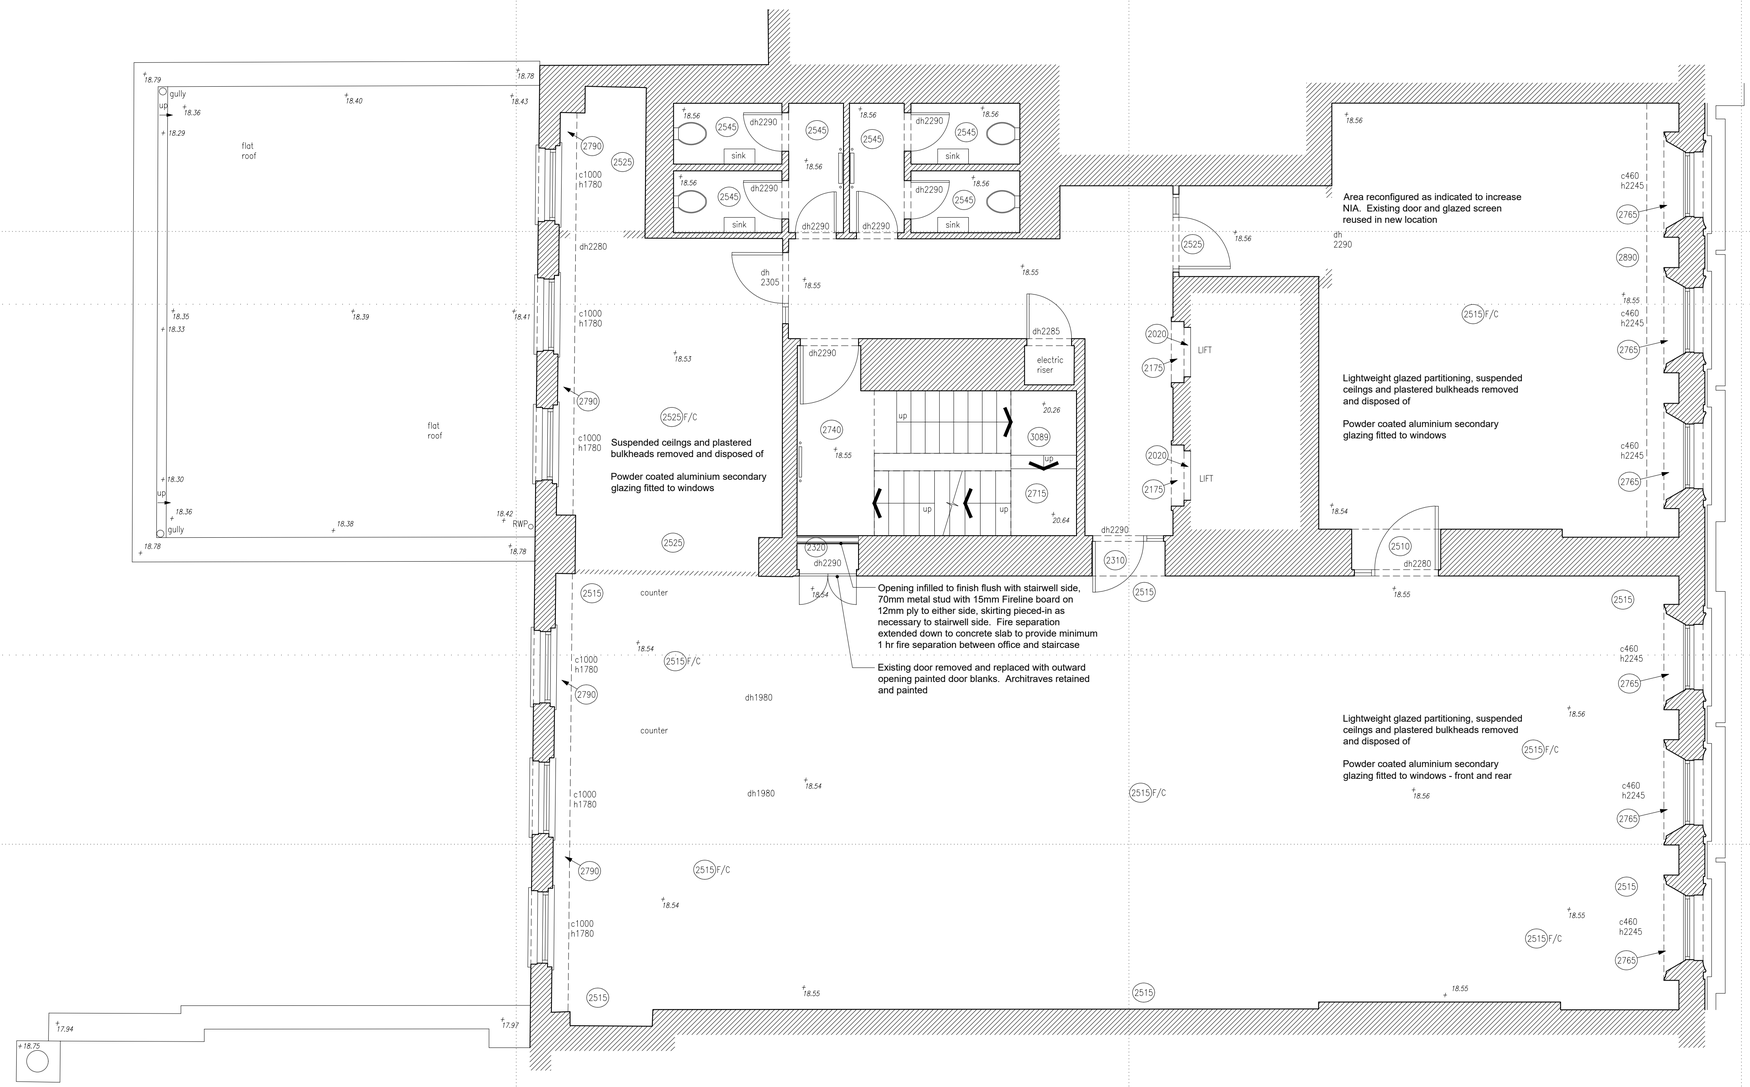

THIRD FLOOR PLAN

Scale in Metres @ 1:50

All dimensions to be checked onsite.
DO NOT SCALE THIS DRAWING

© Copyright GRA architecture & interiors ltd

This confidential drawing and the copyright is the property of GRA and is neither to be copied in any way nor disclosed to any third party without the written consent of GRA

NOTES

REVISIONS

Title THIS FLOOR PLAN - As Proposed

Project 46-48 Grosvenor Gardens London SW1W OEB

Client Grosvenor Estate Belgravia

Scale	Date	Drwn By
1:50@A1	MAY 2021	GR
Job No.	Dwg No.	Rev.
364/46-48	SK/15	*

GRA architecture & interiors ltd

1 Westmoreland Terrace
LONDON SW1X 8DA
T. 020 7823 2550
E. office@grarchitecture.co.uk