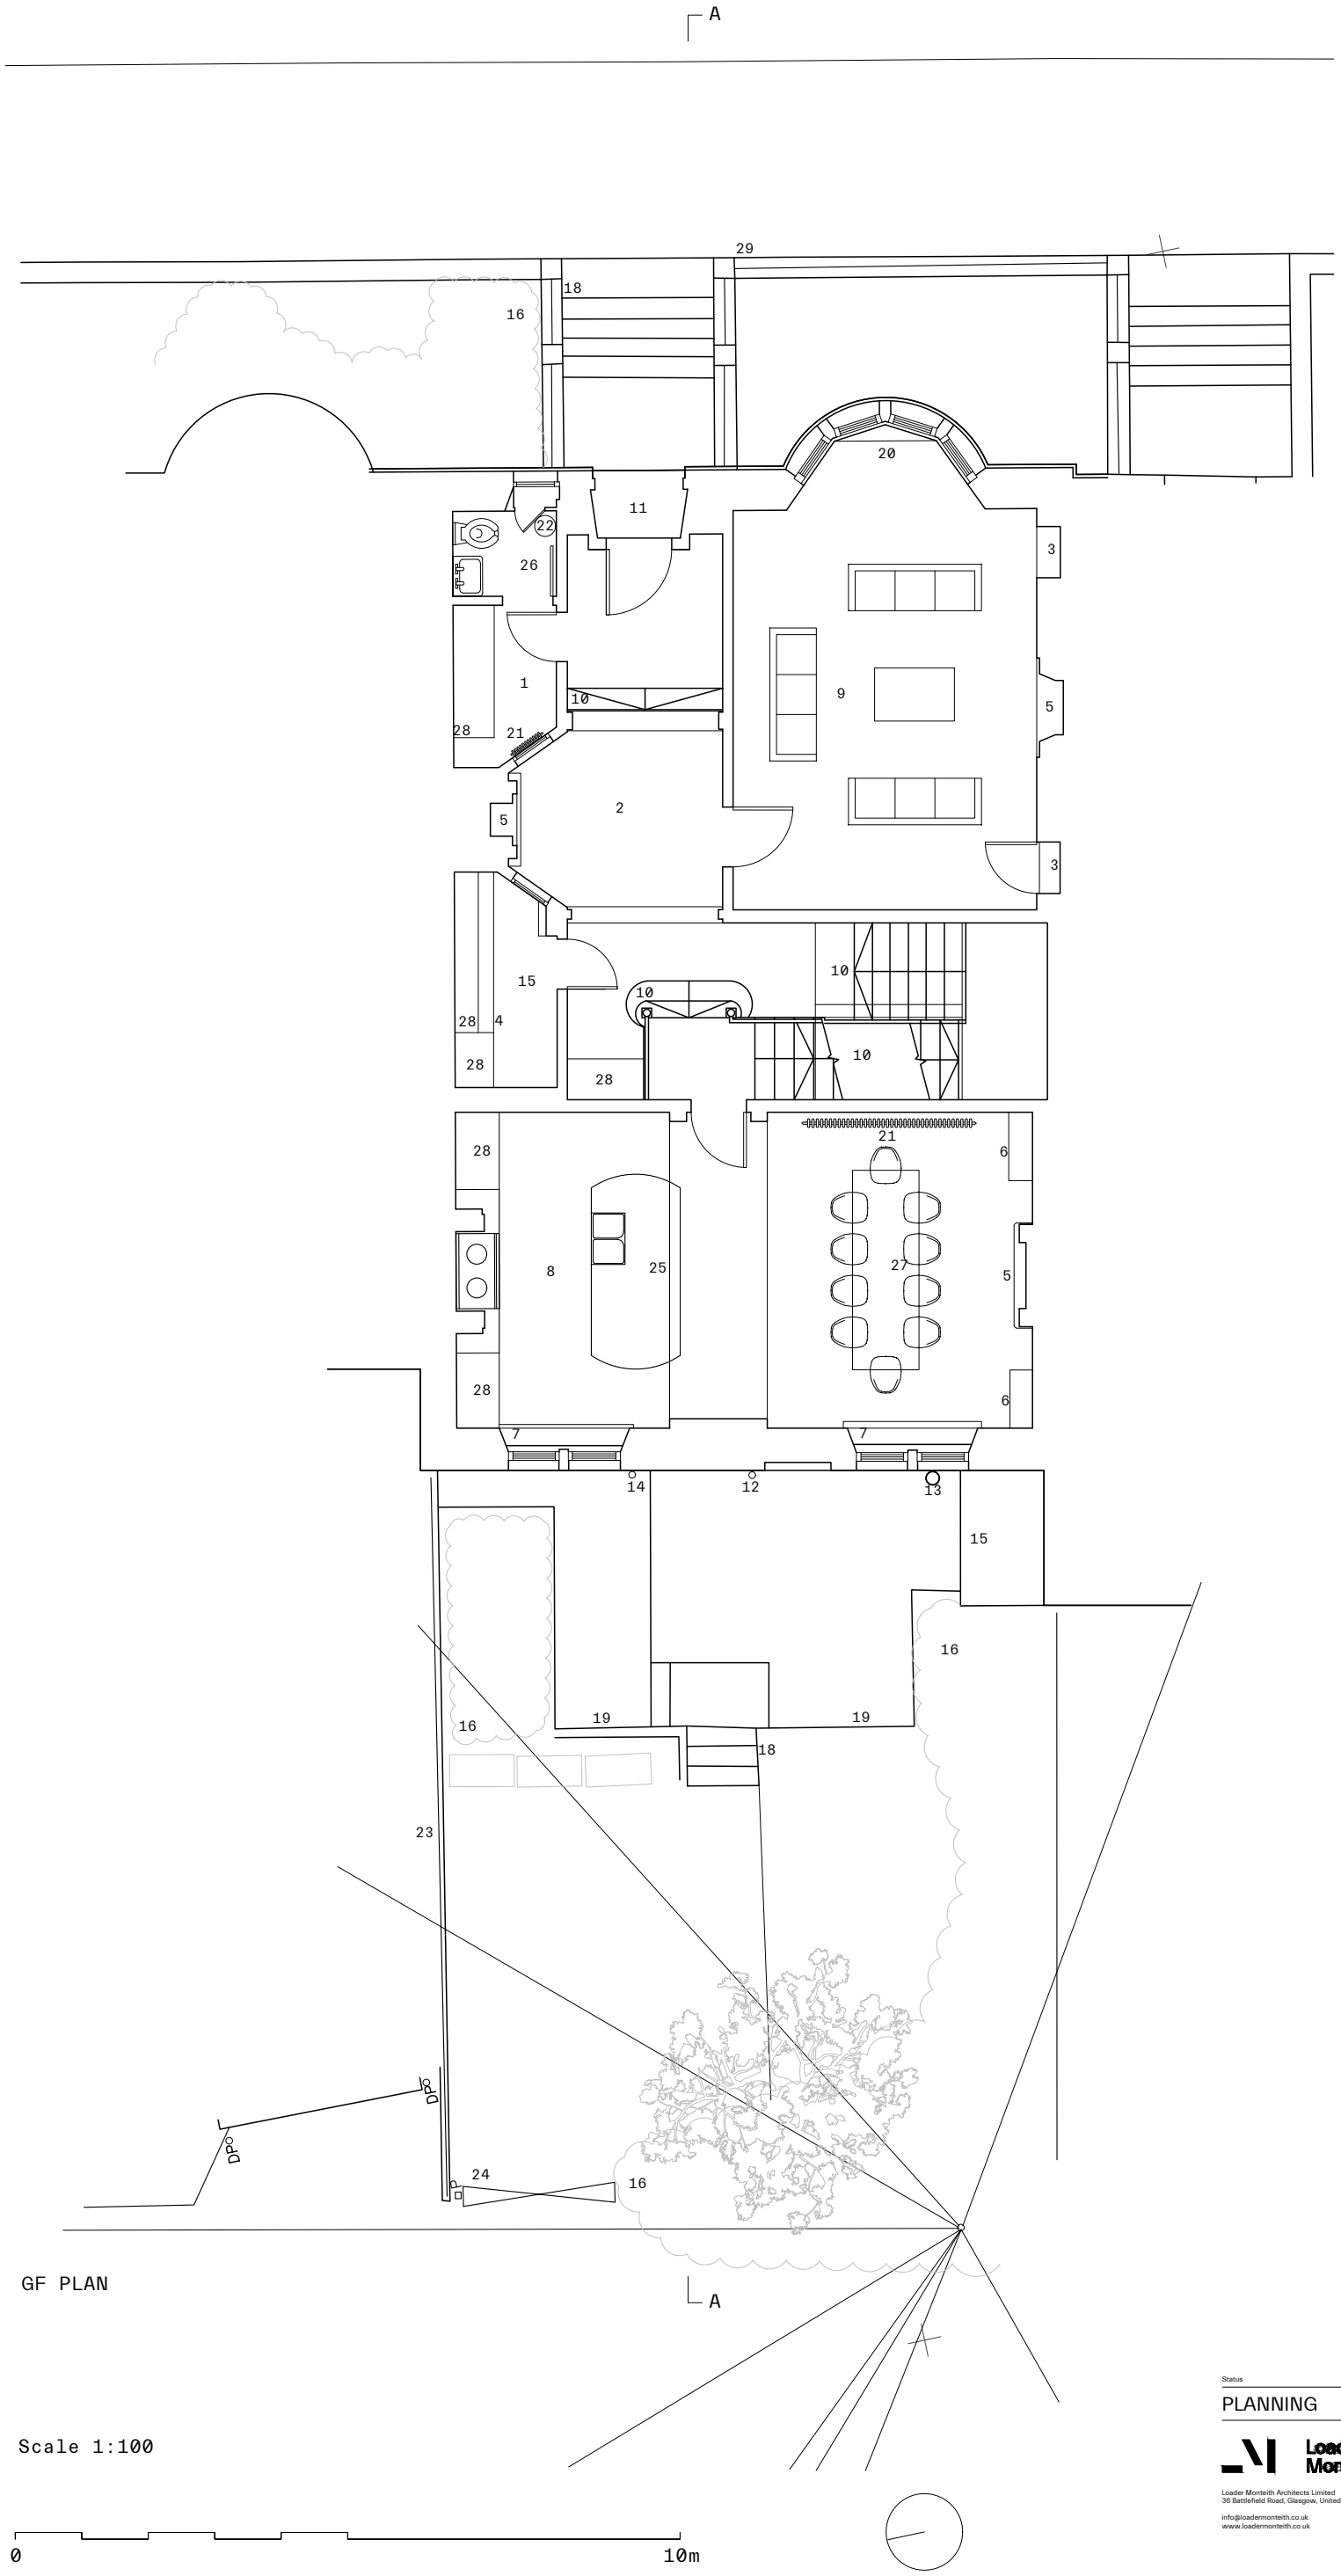

GF PLAN

Scale 1:100

0 10m

LEGEND

1. Store
2. Hall
3. Shelving
4. Worktop
5. Fireplace
6. Cabinet
7. Window Seat
8. Kitchen
9. Lounge
10. Stairs
11. Front Door
12. Drain Pipe
13. Flue
14. Rainwater Pipe
15. Utility
16. Vegetation
17. External Paving
18. External Steps
19. Retaining Wall
20. Bay Window
21. Radiator
22. Towel Rail
23. Fence
24. Gate
25. Kitchen Island
26. WC
27. Dining Room
28. Cupboard
29. Stone Wall

Status

PLANNING

Rev	Date	By	Revision Note

Loader Monteith

Loader Monteith Architects Limited
36 Battlefield Road, Glasgow, United Kingdom G42 9QH

info@loadermonteith.co.uk
www.loadermonteith.co.uk

© Drawing is copyright of Loader Monteith Architects Limited

Check all dimensions on site. Do not scale from this drawing. Dimensions in millimetres. To be read in conjunction with all relevant Architects, Structural and Services Engineers drawings. Errors or discrepancies are to be reported immediately to the Architect.

Project	27 Kingsborough Gardens	Project No. 130
Client	Marc & Lorna Taylor	
Date	12.20	Revision
Scale	1:100 A3	
Author	JM	
Check	ML	
Drawing	Existing Ground Floor Plan	Drawing No. L(--)002