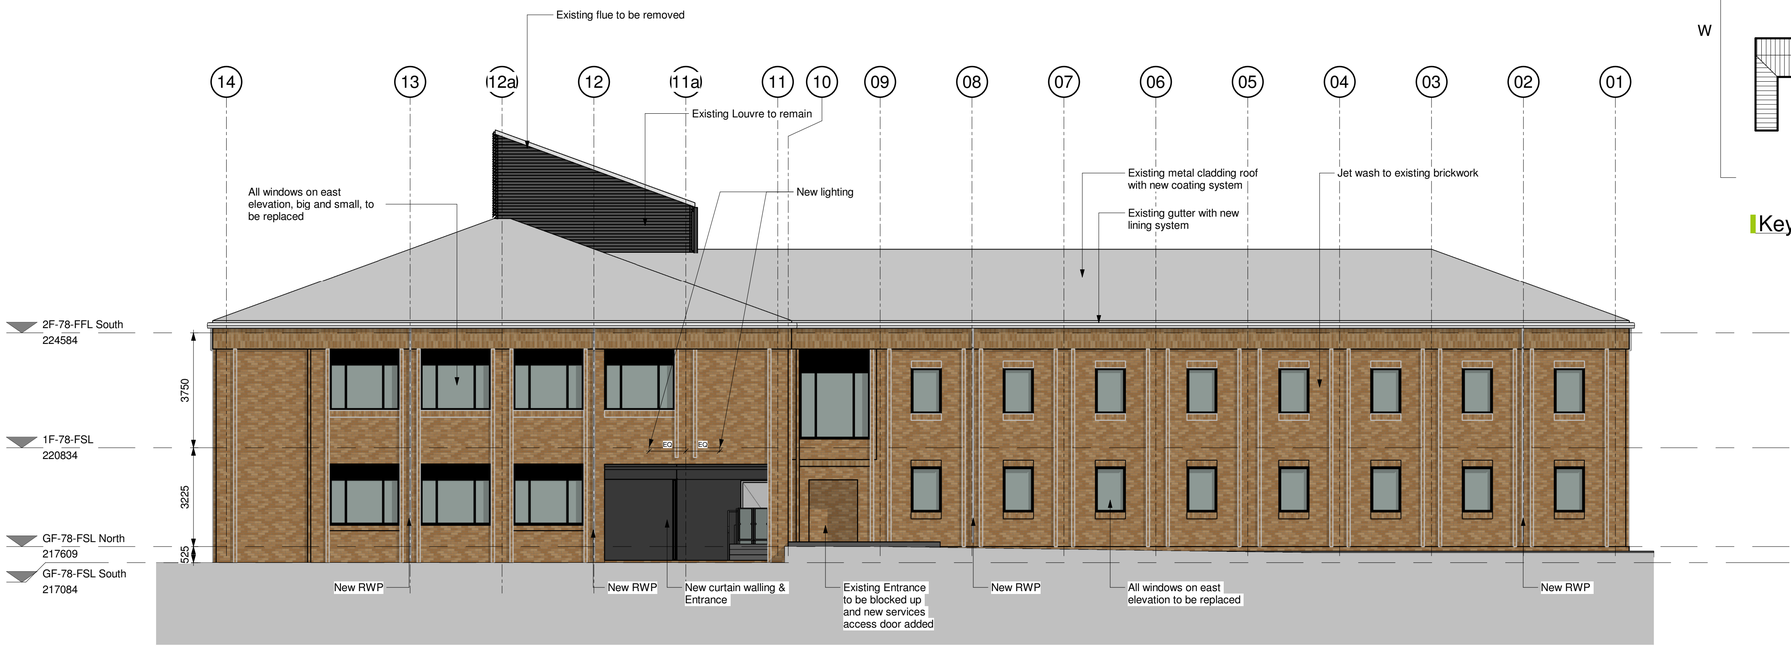

Proposed East Elevation

Scale: 1 : 100

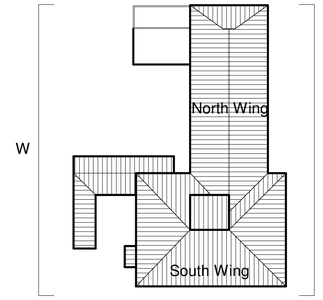

Key Plan

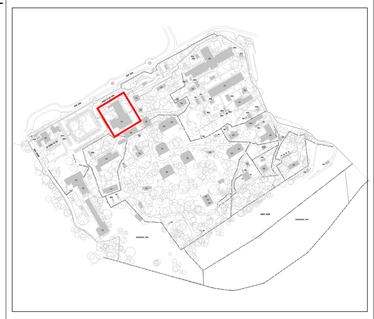

Key Site Plan

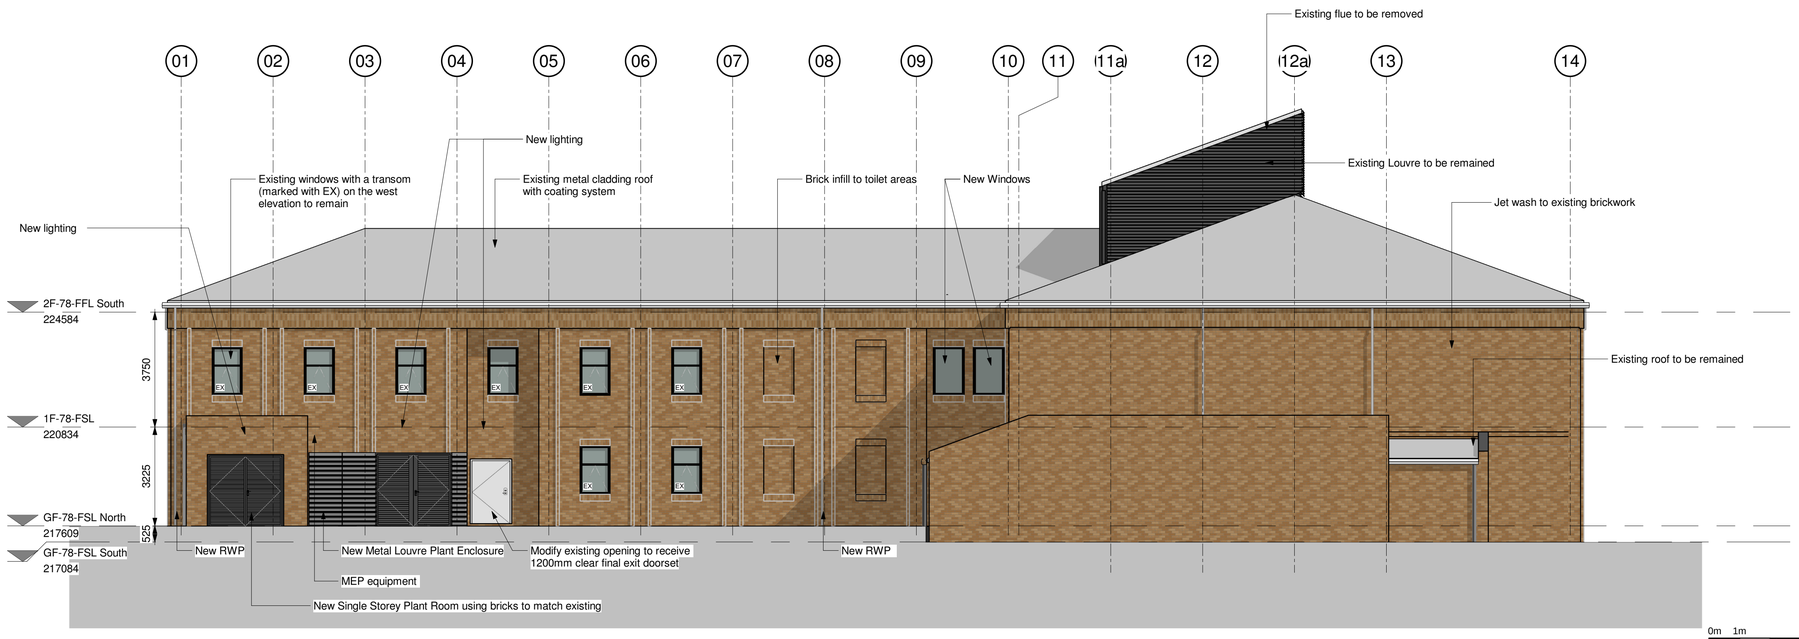

Proposed West Elevation

Scale: 1 : 100

0m 1m 5m 10m

1:100 SCALE BAR

0 50mm 100mm

1:1

THIS DRAWING MAY HAVE BEEN REDUCED

Revision	Date	Description	Drawn	Checked	Approver
P1	30/04/21	Issued for Planning Application	PG	PC	GM

QINETIQ

Project
Fort Halstead - Redevelopment Phase 2

Title
X78 - Proposed Elevations Sheet 2

Scale	As indicated	Drawn	PG	Checked	PC	Approved	GM
(when plotted @ A1)		Date	30/04/21	Date	30/04/21	Date	30/04/21

Model Ref.

BakerHicks.

BakerHicks HQ
One Warwick Technology Park
Gallows Hill
Warwick
CV34 6YL
T. +44 (0)1926 567800
www.bakerhicks.com

© Copyright

Sheet number
BHK-78-ZZ-DR-A-0021

Project number	Suitability	Revision
30002236	S2	P1