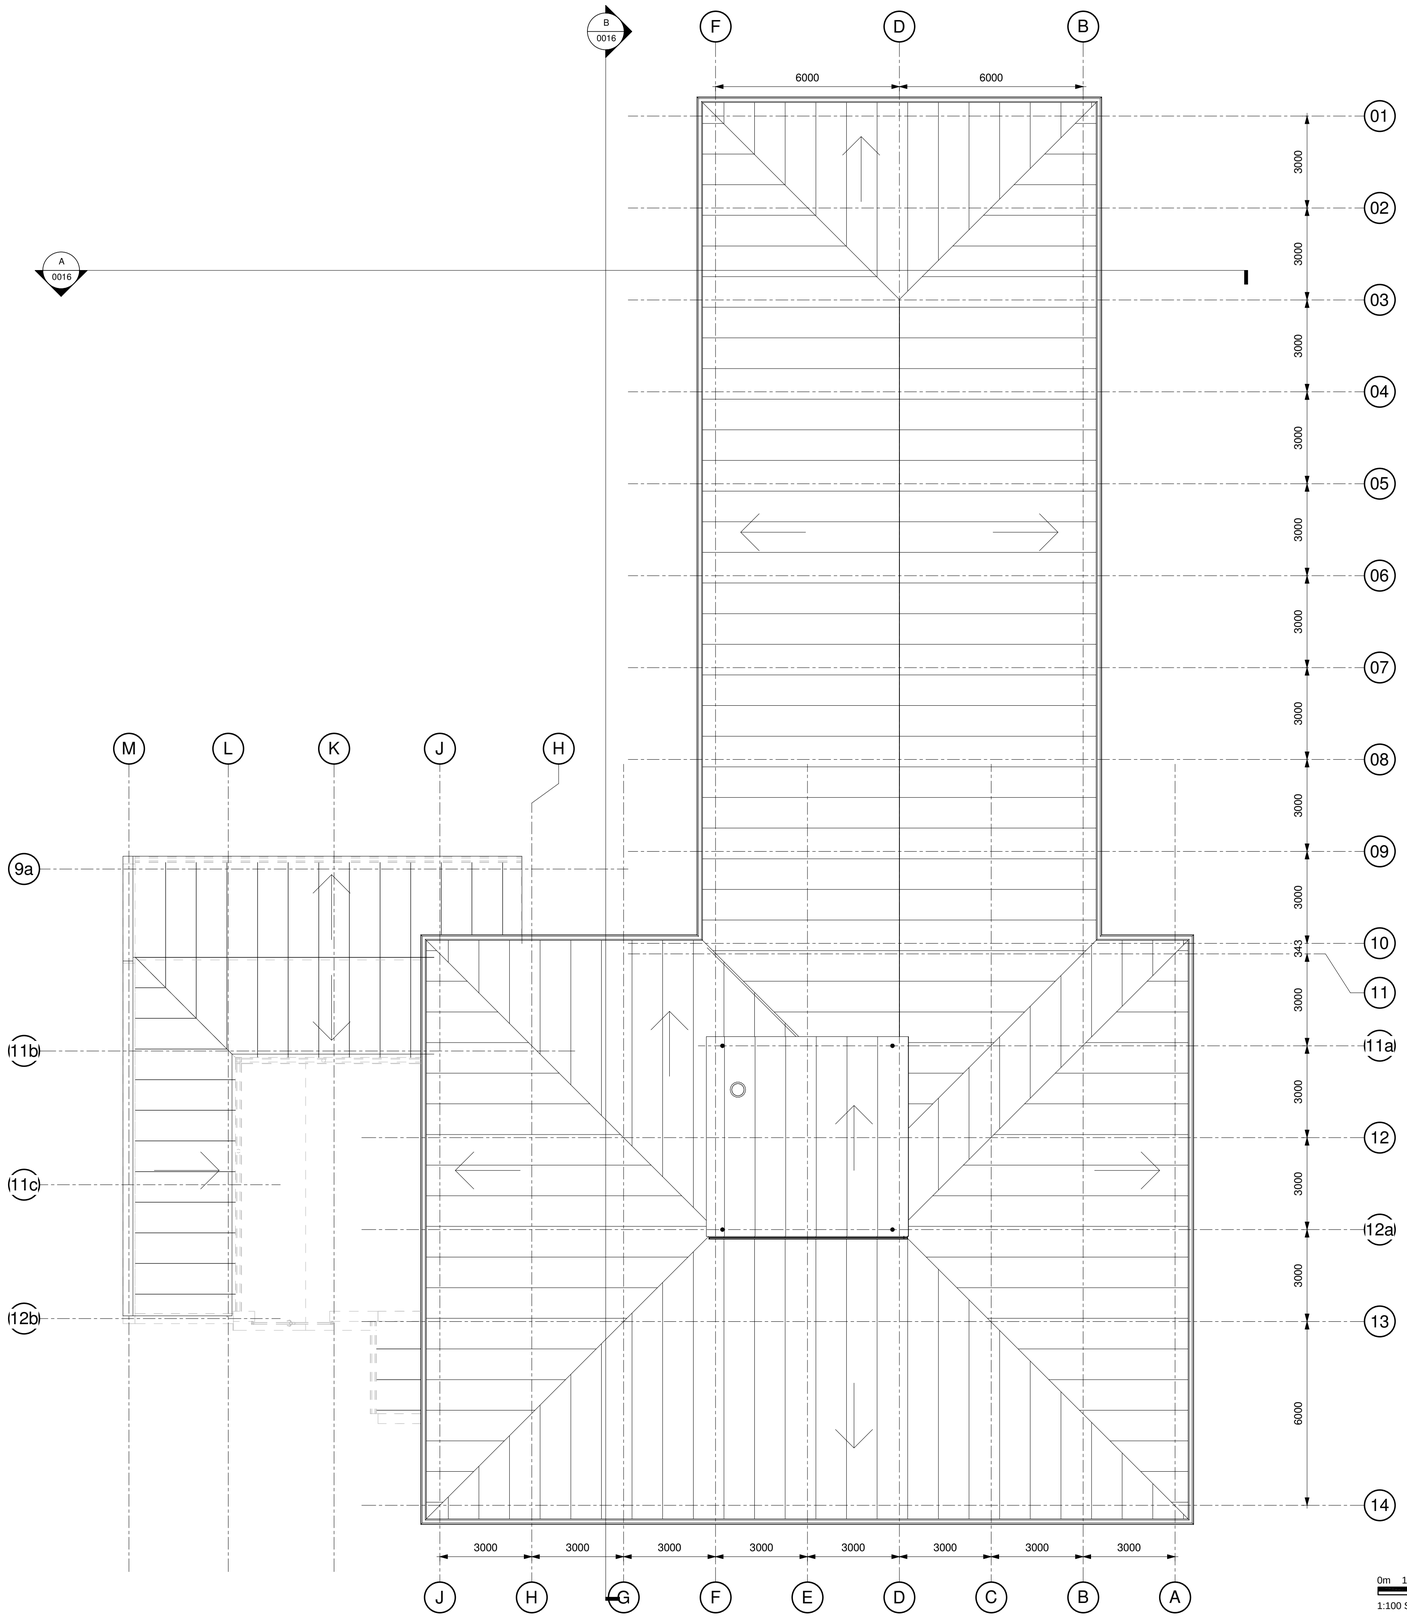

Existing Roof Plan
Scale: 1 : 100

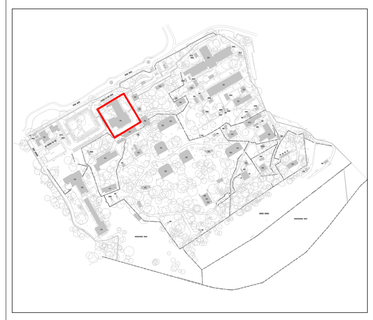

Key Site Plan

Revision	Date	Description	Drawn	Checked	Approver
P1	30/04/21	Issued for Planning Application	PG	PC	GM

QINETIQ

Project
Fort Halstead - Redevelopment Phase 2

Title
X78 - Existing Roof Plan

Scale	As indicated	Drawn	PG	Checked	PC	Approved	GM
(when plotted @ A1)		Date	30/04/21	Date	30/04/21	Date	30/04/21

Model Ref.

BakerHicks.

BakerHicks HQ
One Warwick Technology Park
Gallows Hill
Warwick
CV34 6YL
T. +44 (0)1926 567800
www.bakerhicks.com

© Copyright

0m 1m 5m 10m
1:100 SCALE BAR

1:1 0 50mm 100mm
THIS DRAWING MAY HAVE BEEN REDUCED

Sheet number
BHK-78-RF-DR-A-0012

Project number	Suitability	Revision
30002236	S2	P1