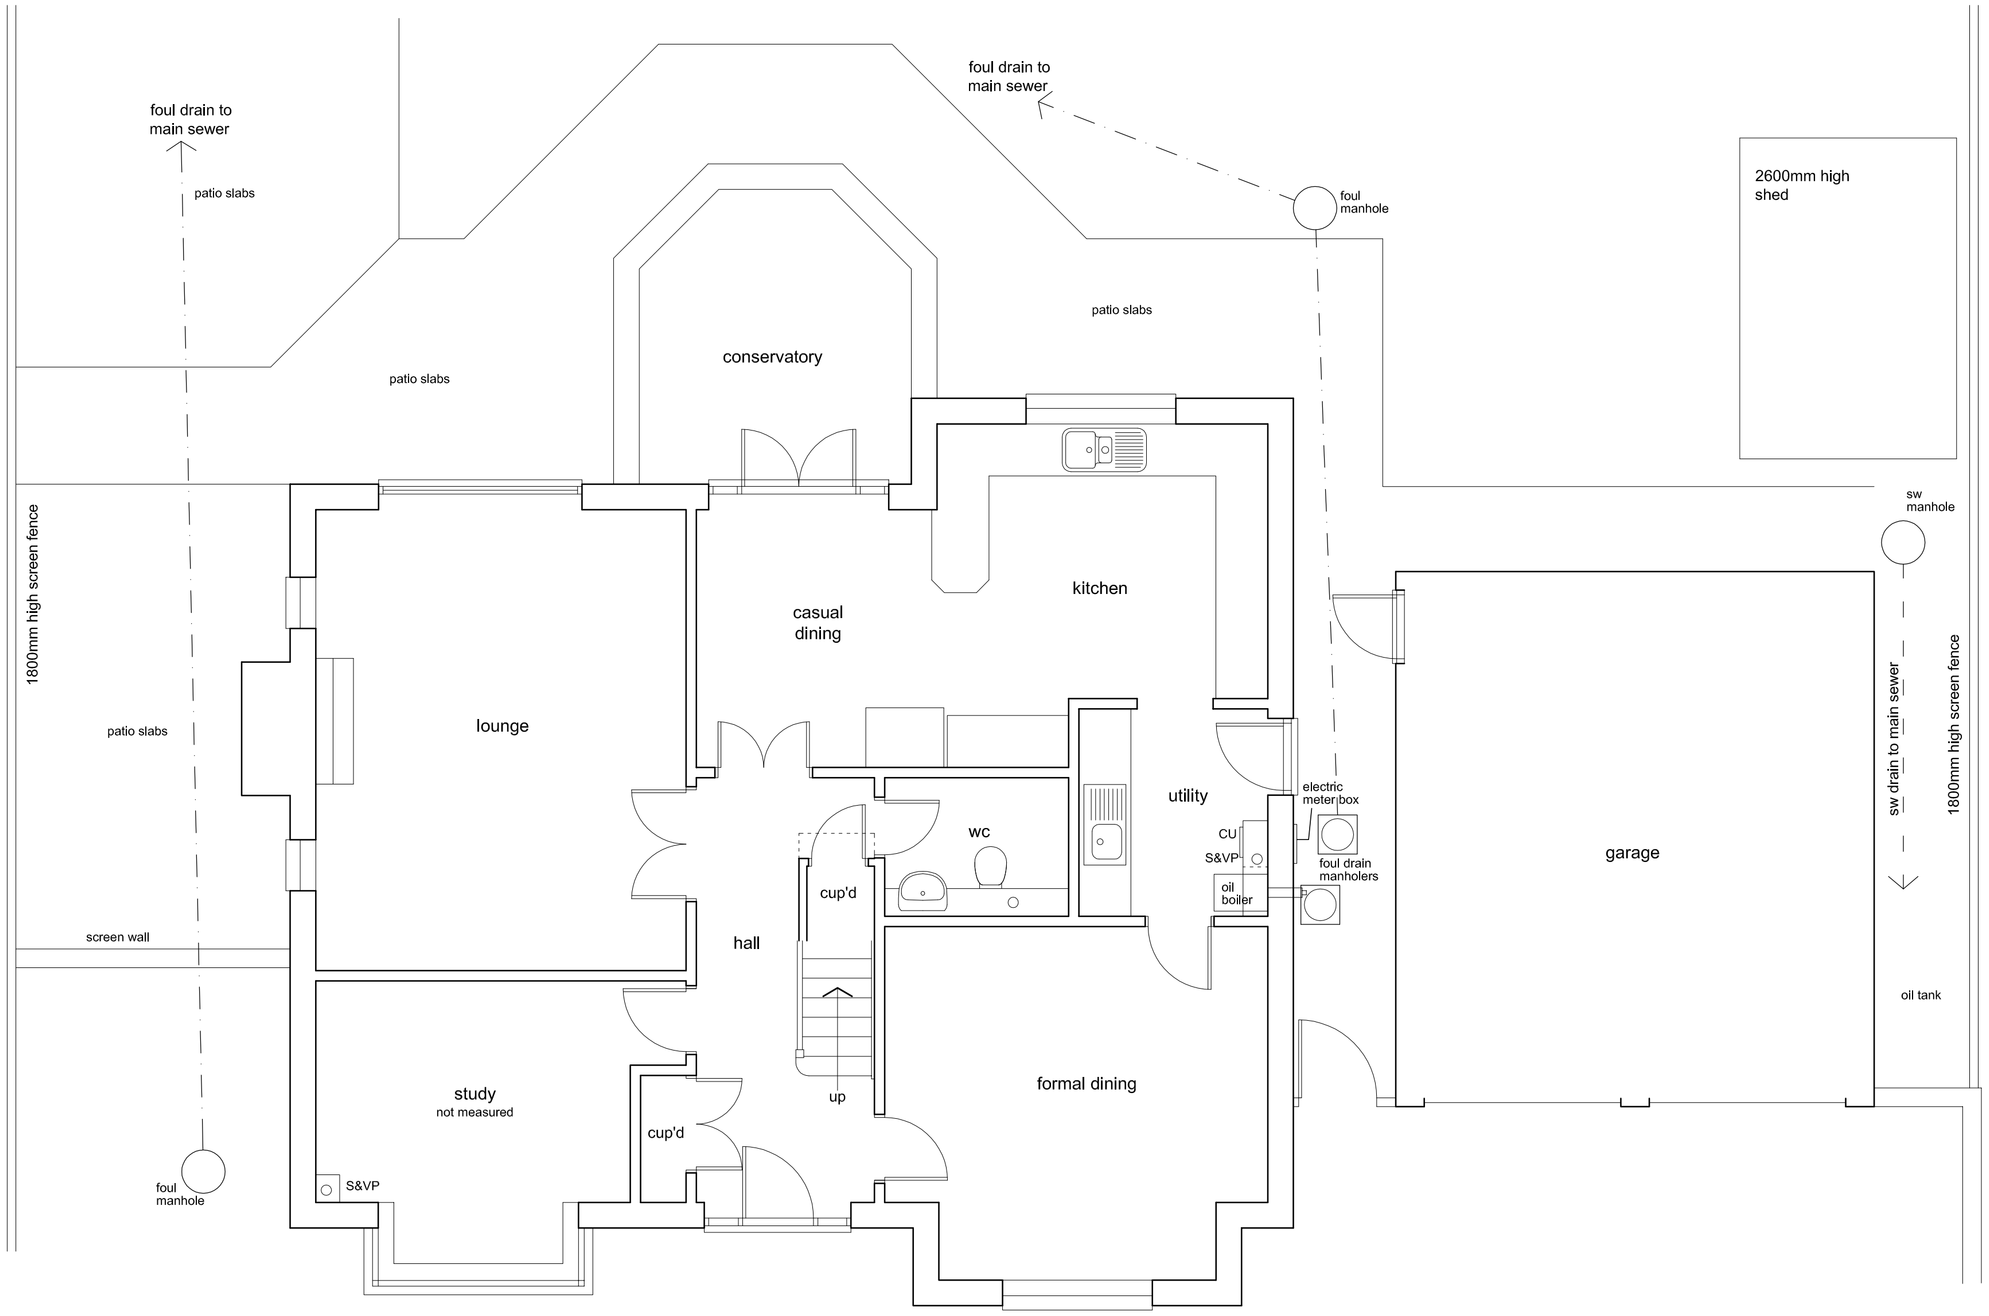

Ground Floor

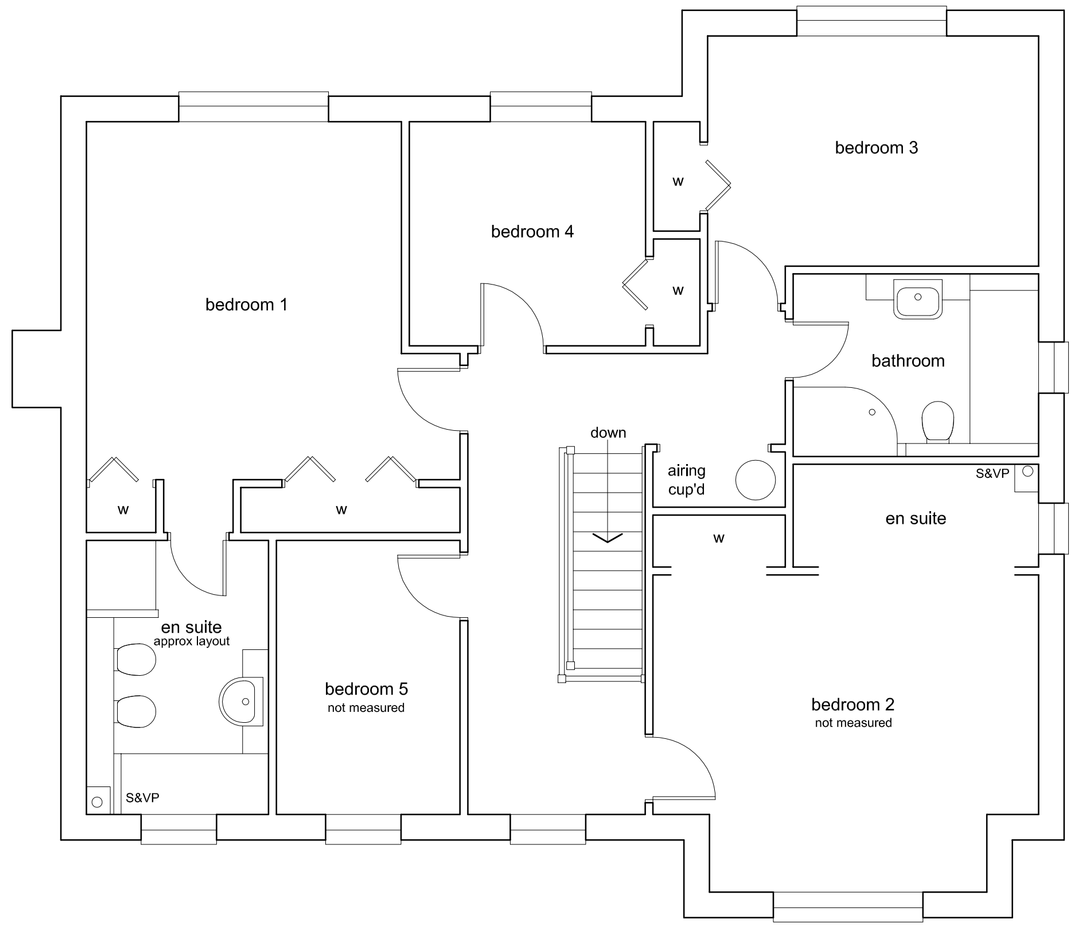

First Floor

Side elevation from no 7

Front elevation

Side elevation from garage & no 9

Rear elevation

0 .5 1m 2m 3m 4m 5m 6m

1:50 scale bar

External Materials:

Marley Modern or similar flat profile grey interlocking concrete tiles.

Orange/red mix textured bricks with smooth faced red bricks (possibly engineering) to upper dentil string course, lower smooth string course, arch lintels and plinth.

0 1m 2m 3m 4m 5m 6m 7m 8m 9m 10m

1:100 scale bar

John Whitehead
PLANNING & DESIGN CONSULTANT
4, Westergreen Meadow, Braintree, Essex CM7 1JN
Tel/Fax: 01376 551630
E mail: john.whitehead@jcwdesign.co.uk

Client

Mr & Mrs T Hodges

Project

Proposed Extensions & Alterations to
8 Church Meadows Henley
Suffolk IP6 0RP

Drwg title

As Existing
Floor Plans & Elevations

Rev	Date	Details

Scales 1:50 & 1:100 at A1

Date 22-6-2021

Drwg no 46256/AE/1

Rev