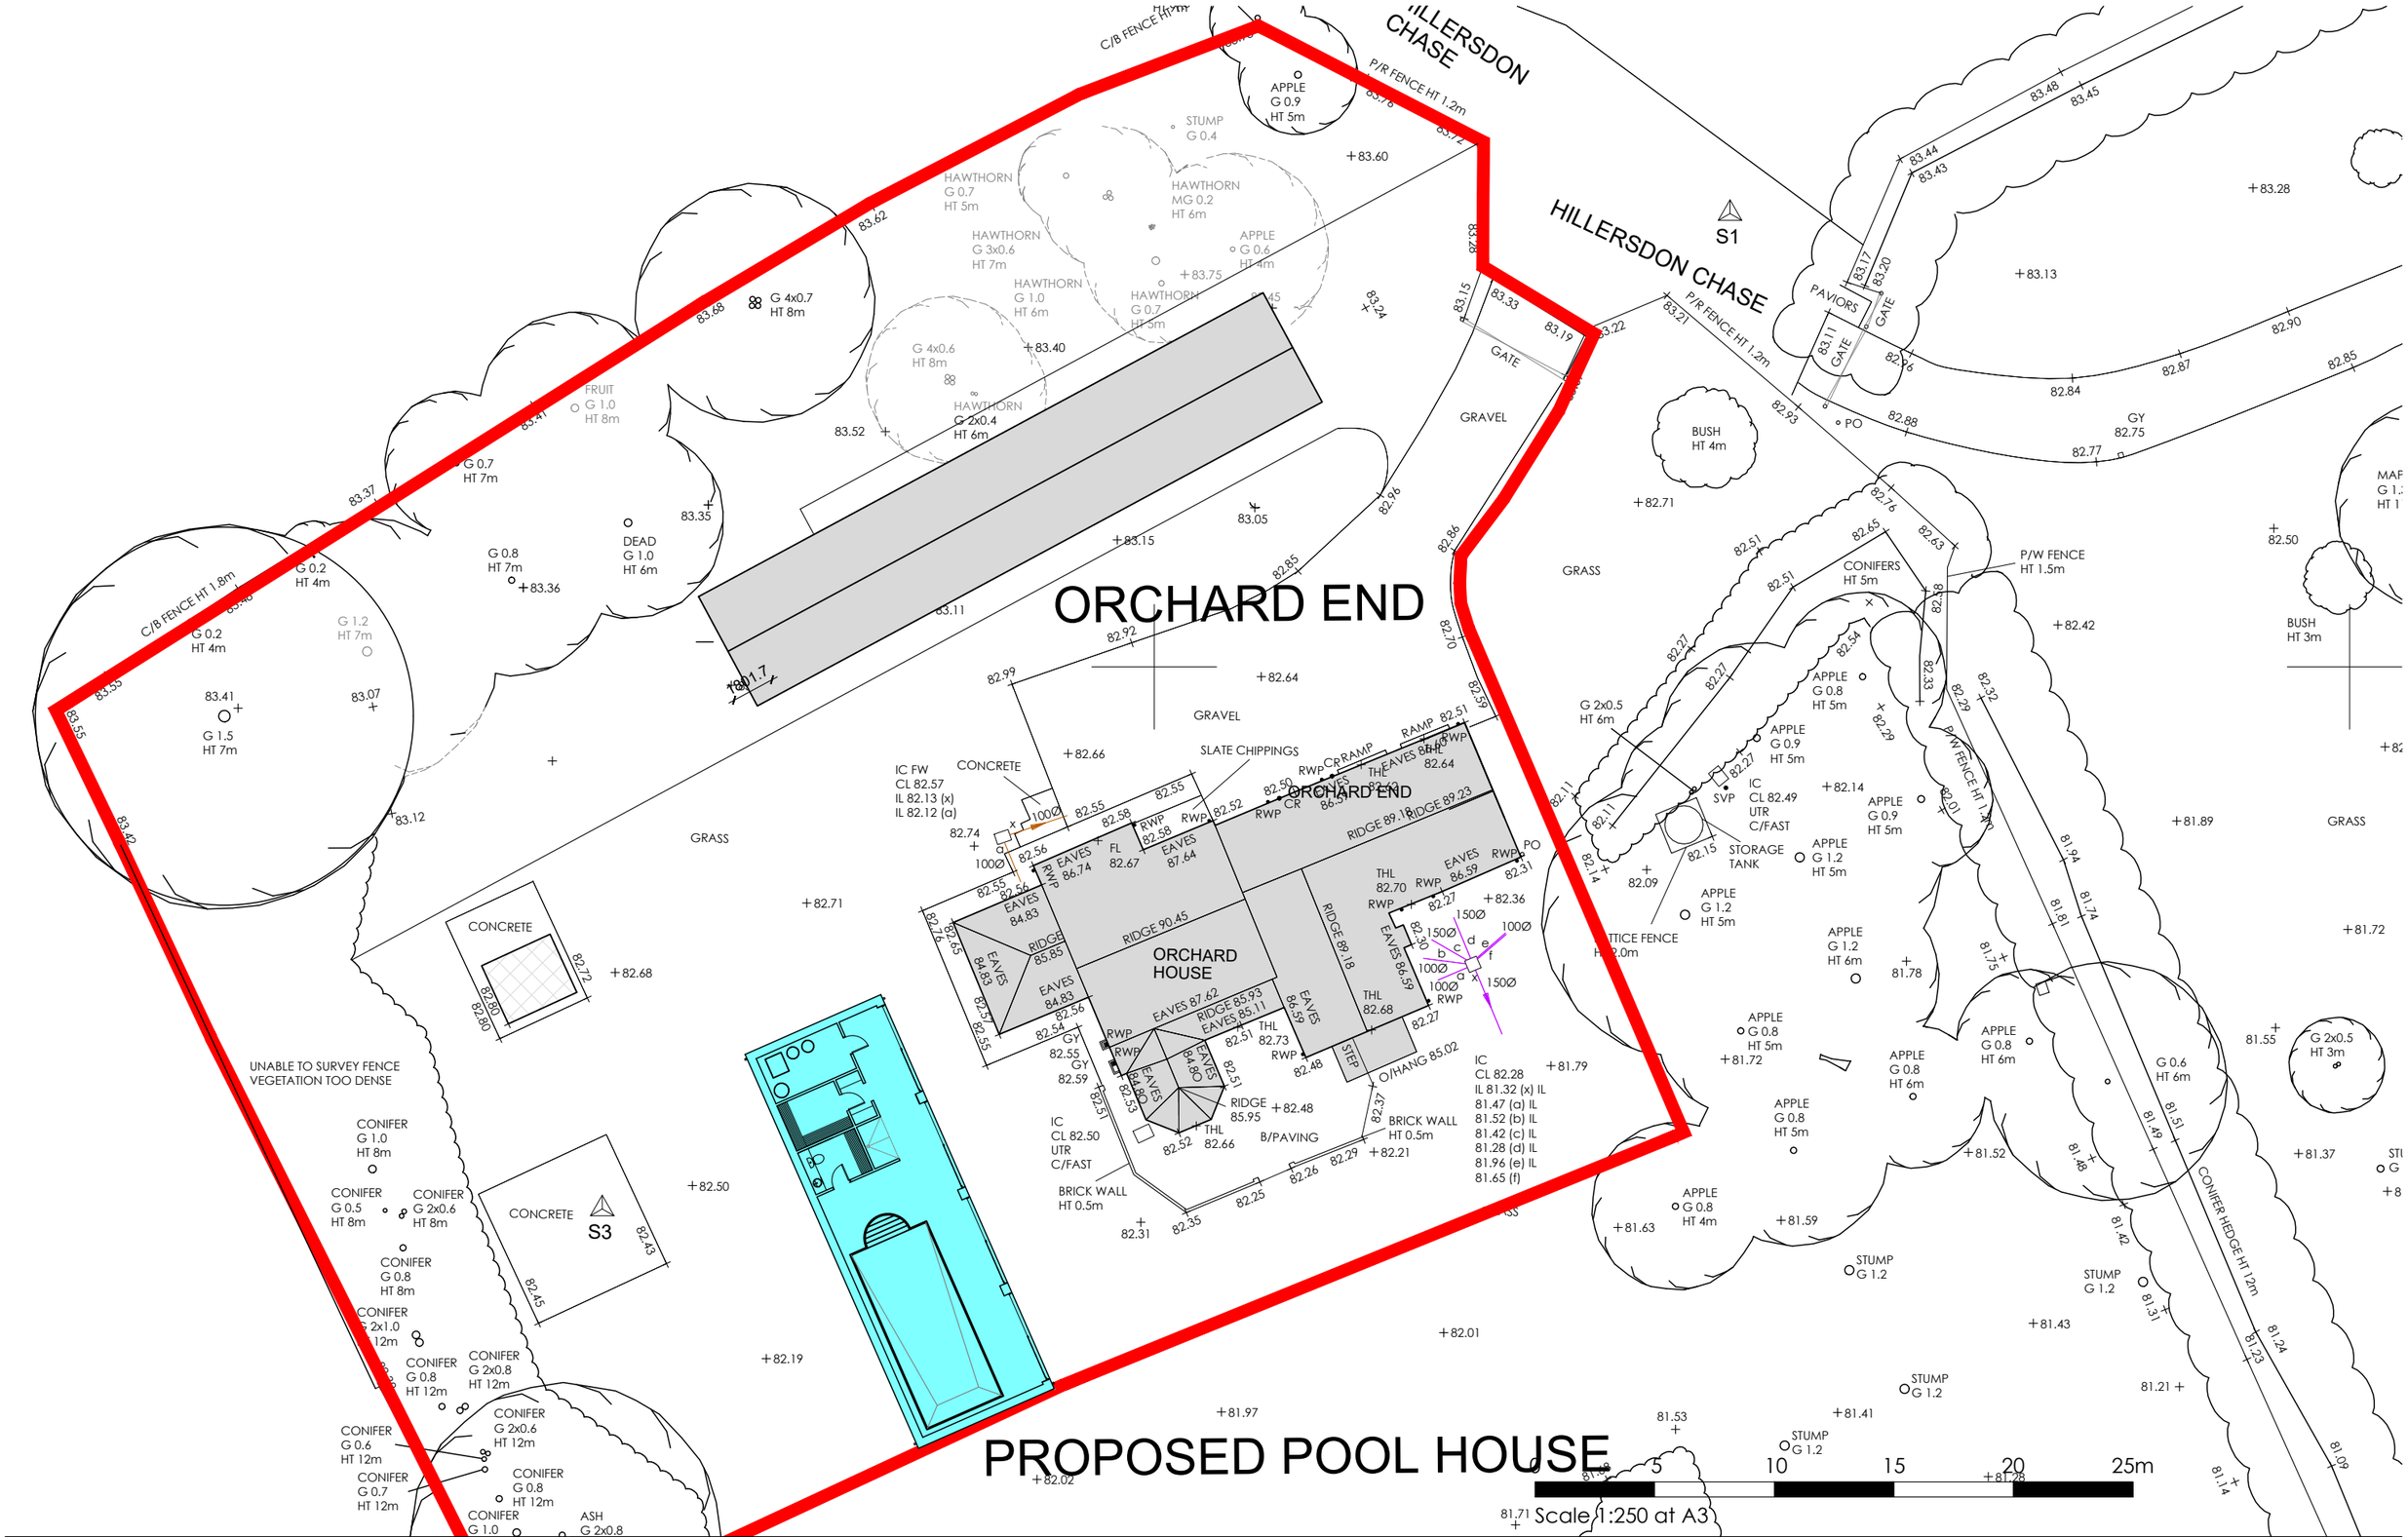

Revision	Date	Description
A	06-05-2021	BUILDING REORIENTED
B	27-06-2021	CROSS SECTION THROUGH SWIMMING POOL ADDED

NOTES:
DO NOT SCALE THIS DRAWING.
ALL DIMENSIONS TO BE CHECKED PRIOR TO CONSTRUCTION.
TO BE READ IN CONJUNCTION WITH RELEVANT CONSULTANTS' & MANUFACTURERS' SPECIFICATION AND DRAWINGS.
ANY DISCREPANCIES TO BE DRAWN TO THE ATTENTION OF THE ARCHITECT.
© HINTON COOK ARCHITECTS

Stage: PLANNING

Checked

Client: PREMIER PROPERTY ACQUISTIONS LTD

Project: PROPOSED POOL HOUSE

Title: PROPOSED SITE PLAN

Date: 01-06-21 | Scale: 1:250 | Drawing No.: 20-31-501B

HINTON COOK Architects
t: 01908 235544
f: 01908 200044
e: info@hintoncook.co.uk
a: 8 Linford Forum
Linford Wood East
Milton Keynes
MK14 6LY
w: www.hintoncook.co.uk