


1 Proposed 2nd Floor Plan
1:100 @A3

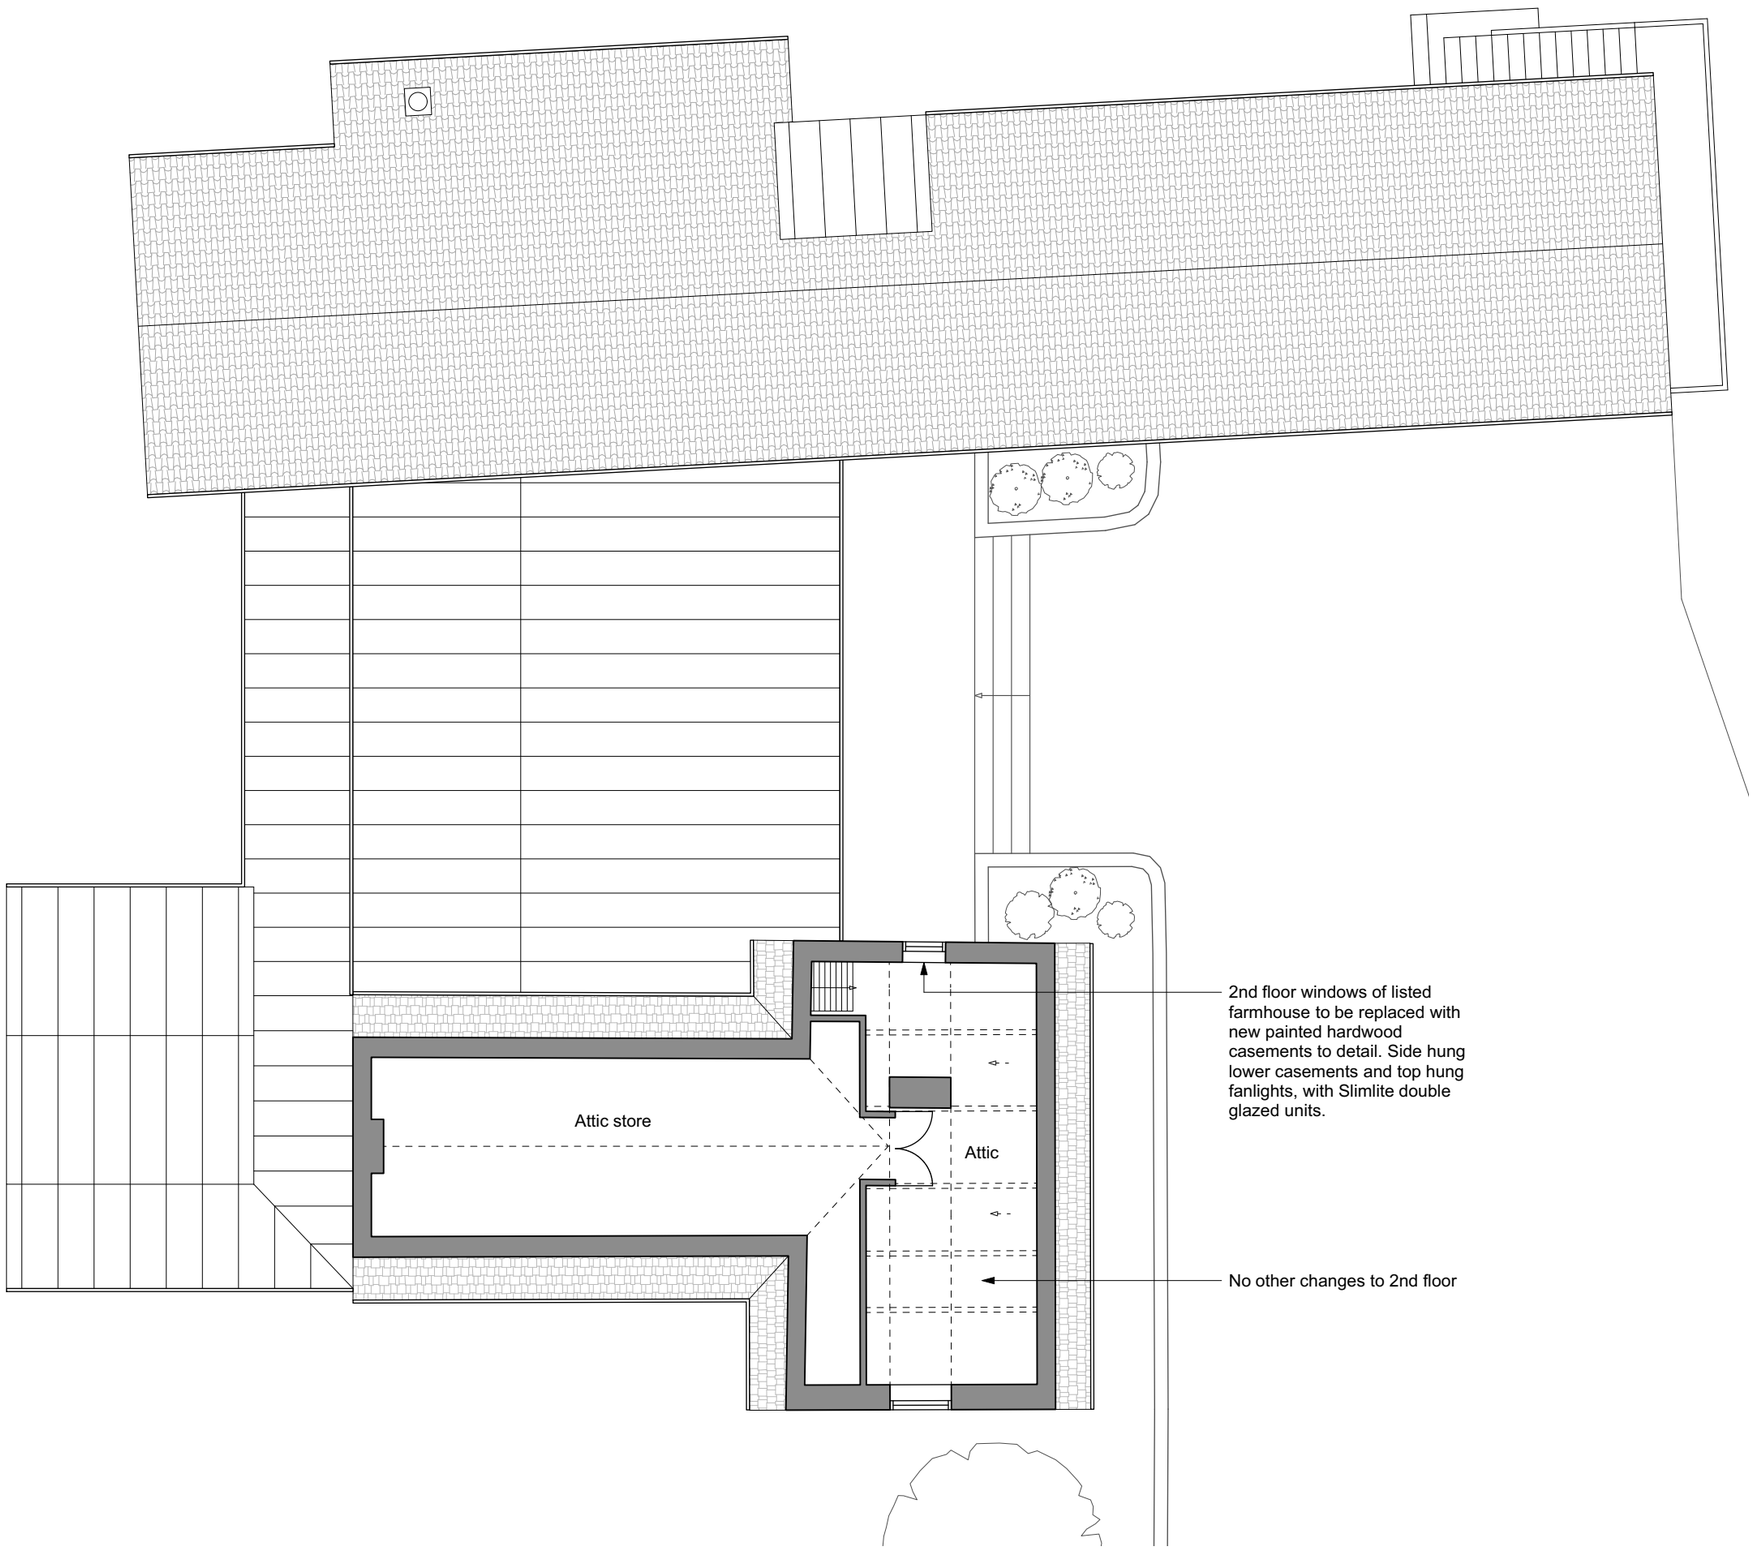


**Notes:**
New sanitaryware throughout
New electrical wiring throughout
New windows throughout. All new windows in listed farmhouse to be with new painted hardwood casements to detail. Side hung lower casements and top hung fanlights, with Slimlite double glazed units.

PLANNING

Date Init. Revision

**project orange**
1st Floor, Cosmopolitan House
10A Christina Street, London EC2A 4PA
T: +44 (0)20 7739 3035 F: +44 (0)20 7739 0103
www.projectorange.com

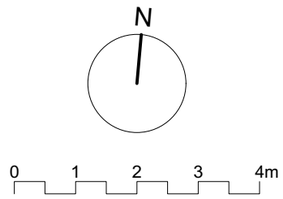Org. No. Rev.
P104 -

Project
OLD APPLECROFT FARM
GREAT HENNY, SUDBURY

Drawing
2ND FLOOR PLAN
PROPOSED

| Job No. | Drawn | Date | Scale |
|---|---|---|---|
| 2101 | BC | 25.06.21 | 1:100 @ A3<br>1:50 @ A1 |

THE COPYRIGHT DESIGN AND PATENTS ACT 1988 THIS DRAWING IS THE COPYRIGHT OF PROJECT ORANGE Ltd AND MUST NOT BE COPIED OR REPRODUCED, IN WHOLE OR PART, BY ANY METHOD WHATSOEVER, WITHOUT THE PRIOR WRITTEN APPROVAL OF PROJECT ORANGE Ltd

NOTES

ALL SETTING OUT MUST BE CHECKED ON SITE
ALL LEVELS MUST BE CHECKED ON SITE
ALL DIMENSIONS MUST BE CHECKED ON SITE
DO NOT SCALE FROM THIS DRAWING
THIS DRAWING MUST NOT BE USED ON SITE UNLESS ISSUED FOR CONSTRUCTION